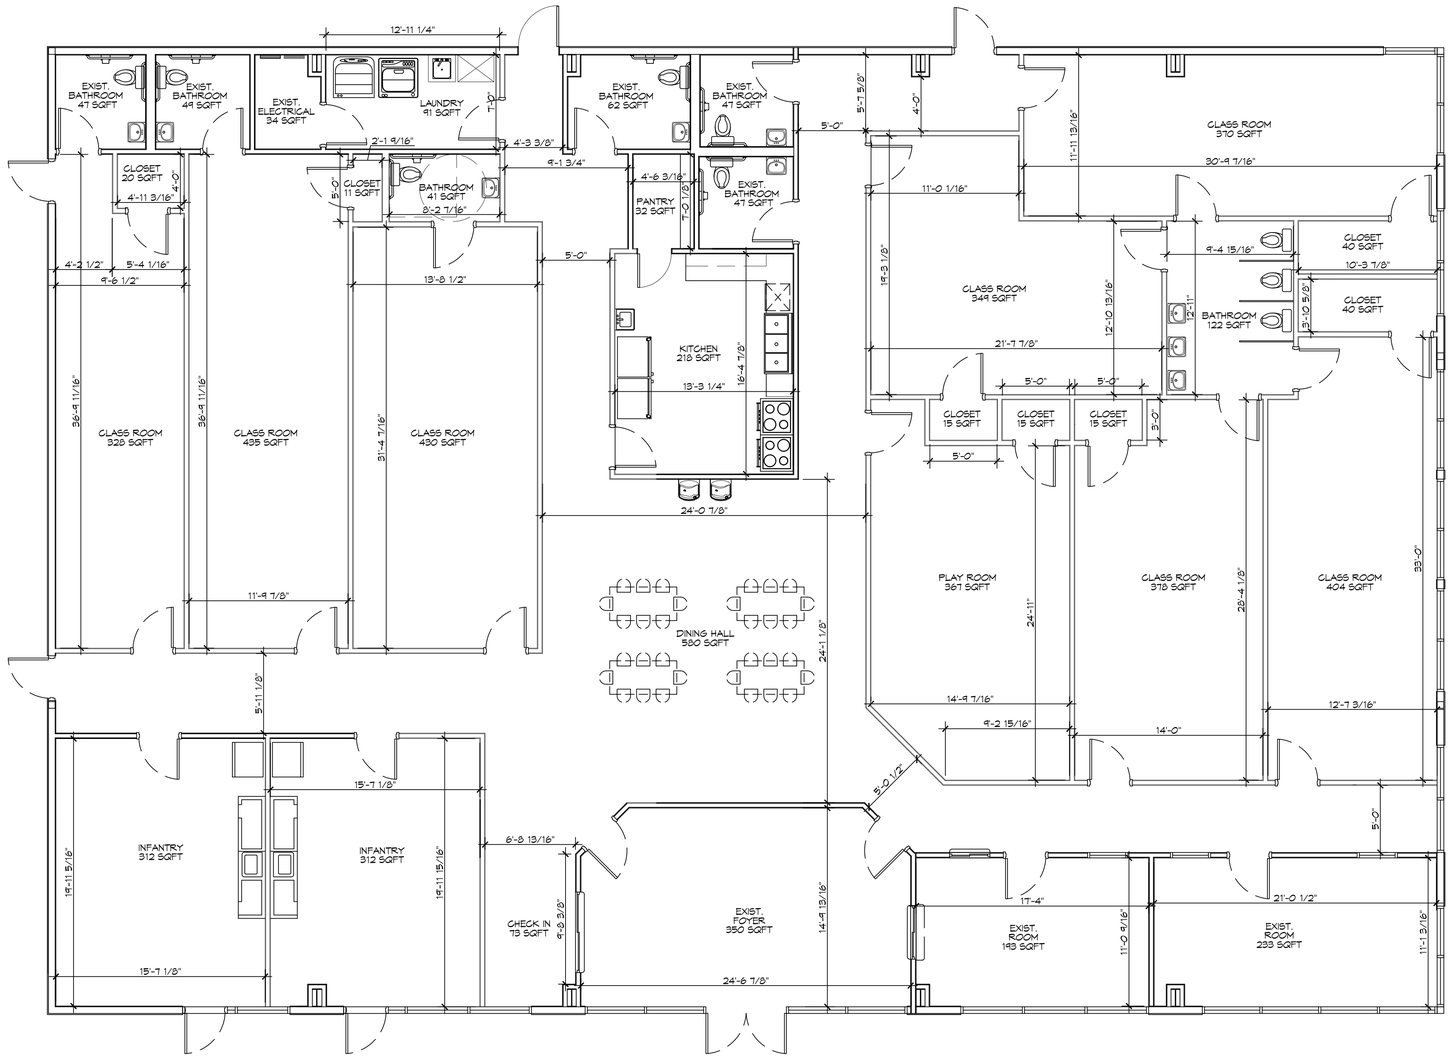

N

1 PROPOSED FLOOR PLAN

SCALE: 3/16" = 1'-0"

OVERALL PLAN

DAMMON ENGINEERING, INC.

LOUISIANA & MISSISSIPPI

www.dammonengineering.com
info@dammonengineering.com
PH: 985.649.3832

Chief Engineer: Brian Mistich, PE
554 Old Spanish Trail
Slidell, LA 70458

#	DESCRIPTION	DATE

REVISIONS

SEAL:

NEW DAYCARE

THREE PEAS IN A POD EARLY LEARNING CENTER

2365 GAUSE BLVD.
SLIDELL, LA 70458

JOB No:	2025	DATE:	03-07-2025
DRAWN BY:	CAD	CHECKED BY:	JMS

SHEET TITLE:
PROPOSED FLOOR PLAN

DRAWING NUMBER:

A101

SHEET No: 2 of 2