PARKING REQUIREMENTS
DAY CARE CENTERS REQUIRE MINIMUM OF 5 SPACES PLUS 1 FOR EVERY EMPLOYEE ON DUTY 5 SPACES 20 EMPLOYEES ON DUTY 25 PARKING SPACES REQUIRED 26 REGULAR PARKING SPACES PROVIDED 2 HANDICAP PARKING SPACES PROVIDED TOTAL PARKING SPACES PROVIDED 28

PLANNING
ZONING DISTRICT - HC2 HIGHWAY COMMERCIAL
BUILDING SQUARE FOOTAGE
TOTAL BUILDING 7,503 SQ. F.T
FLOOD ZONE
THIS PROPERTY IS NOT IN SPECIAL FLOOD HAZARD AREA

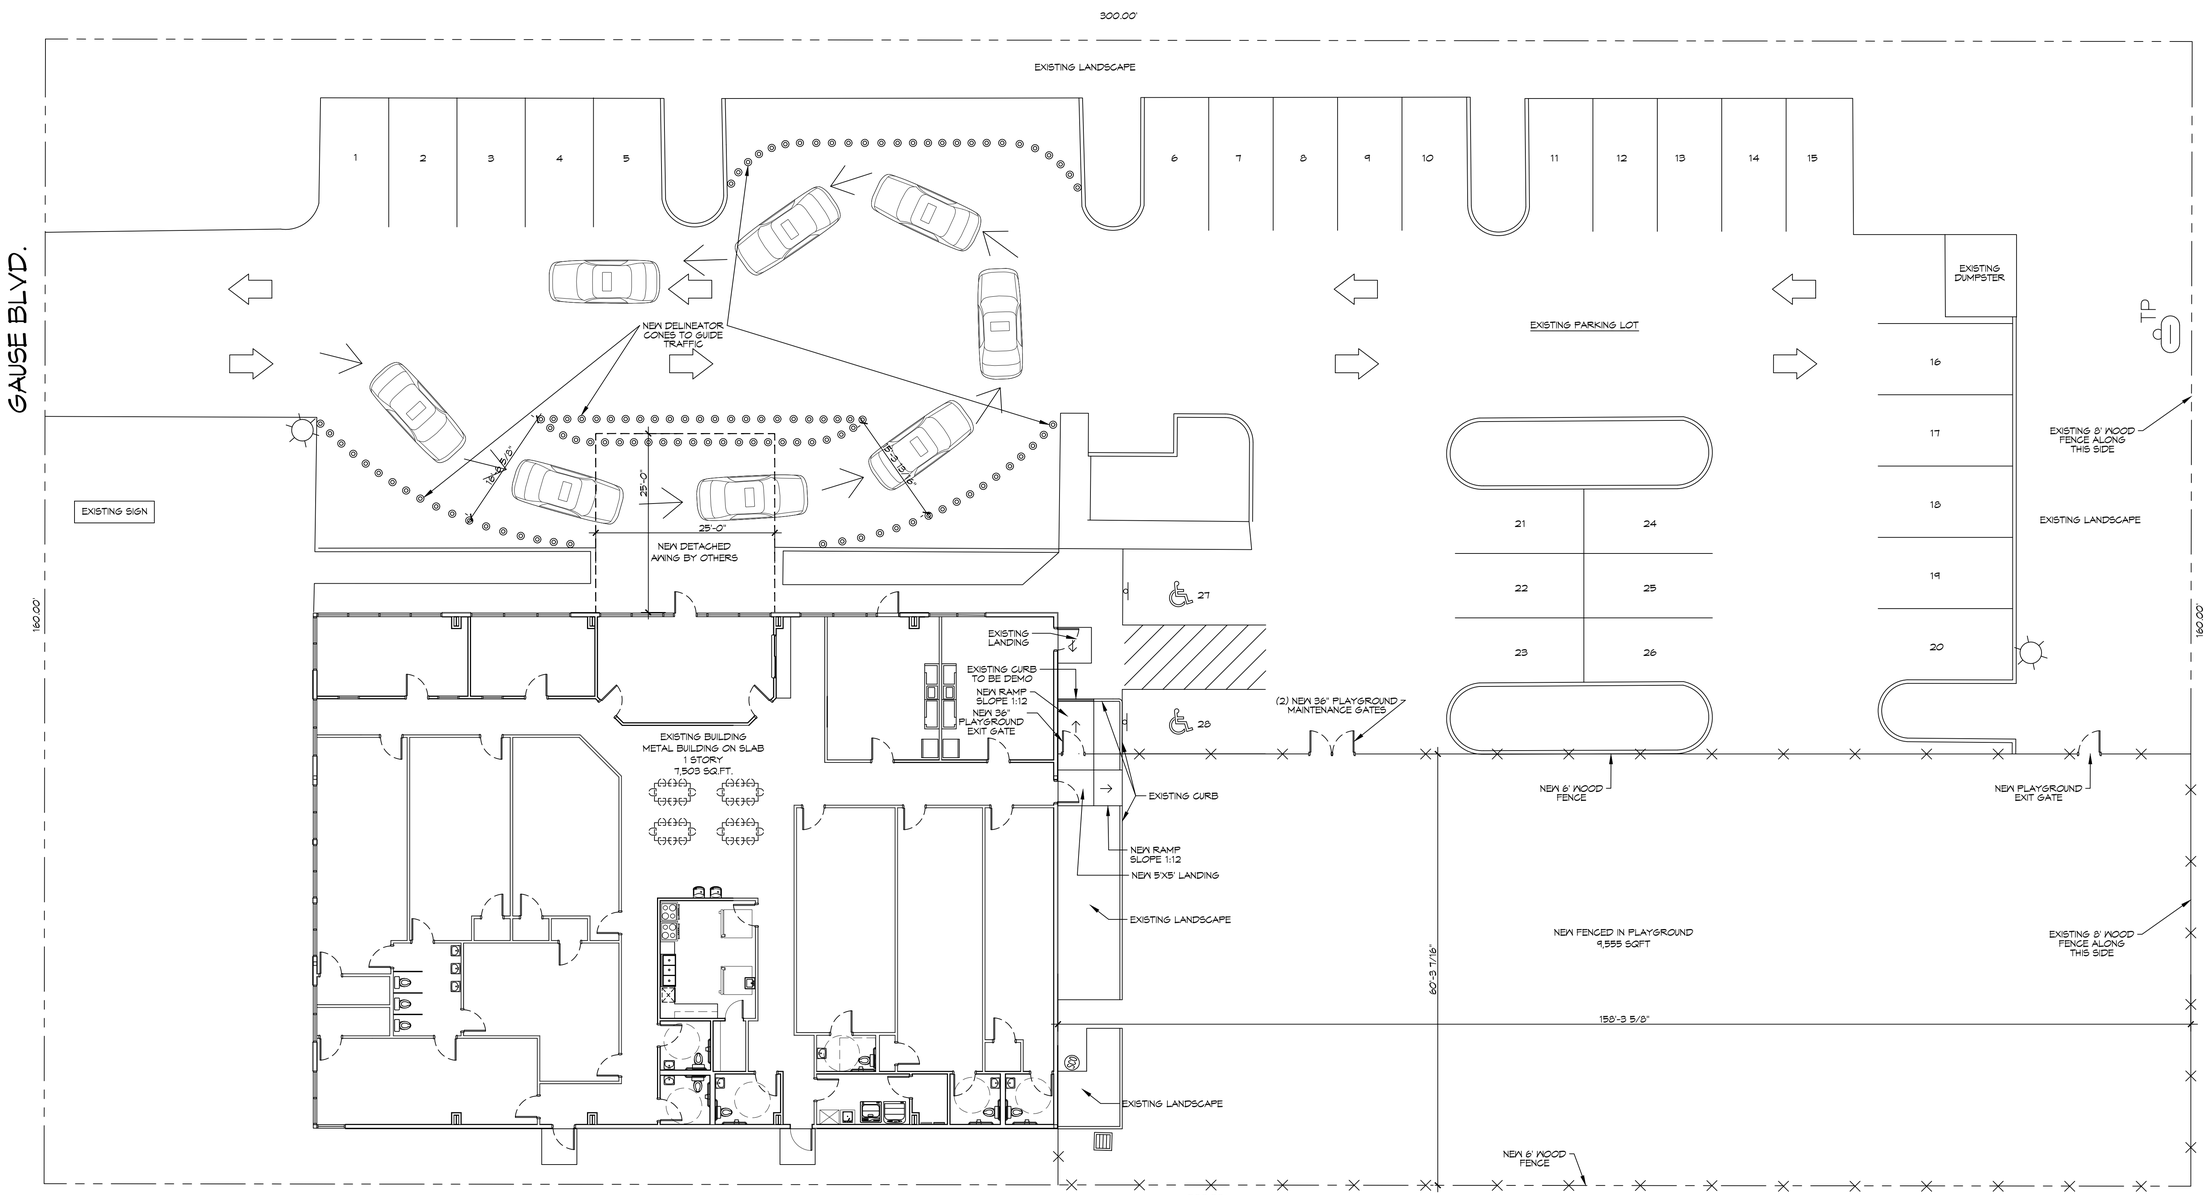

N

1 SITE PLAN
SCALE: 1" = 10'-0"

DAMMON ENGINEERING, INC.
LOUISIANA & MISSISSIPPI
www.dammonengineering.com
info@dammonengineering.com
PH: 985.649.5832

Chief Engineer: Brian Mistich, PE
554 Old Spanish Trail
Slidell, LA 70458

REVISIONS

#	DESCRIPTION	DATE

SEAL:

NEW DAYCARE
THREE PEAS IN A POD EARLY LEARNING CENTER
2565 GAUSE BLVD.
SLIDELL, LA 70461

JOB No:	2517	DATE:	10-14-2025
DRAWN BY:	LJP	CHECKED BY:	JMS

The above drawings and specifications, designs and arrangements represented therein are and shall remain the property of Dammon Engineering, and shall not be loaned, used for any other purpose than those specifically indicated on this project without the written permission of Dammon Engineering. Reproduction or copying of these drawings and specifications, in whole or in part, without written permission of Dammon Engineering, is prohibited. Any other use or reuse by others is at their sole risk and without liability or legal exposure to Dammon Engineering.

SHEET TITLE:
SITE PLAN

DRAWING NUMBER:
C101

SHEET No: 3 of 12