PARKING REQUIREMENTS
DAY CARE CENTERS REQUIRE MINIMUM OF 5 SPACES PLUS 1 FOR EVERY EMPLOYEE ON DUTY 5 SPACES 20 EMPLOYEES ON DUTY 25 PARKING SPACES REQUIRED 26 REGULAR PARKING SPACES PROVIDED 2 HANDICAP PARKING SPACES PROVIDED TOTAL PARKING SPACES PROVIDED 28

PLANNING
ZONING DISTRICT - HC2 HIGHWAY COMMERCIAL
BUILDING SQUARE FOOTAGE
TOTAL BUILDING 7,503 SQ. F.T
FLOOD ZONE
THIS PROPERTY IS NOT IN SPECIAL FLOOD HAZARD AREA

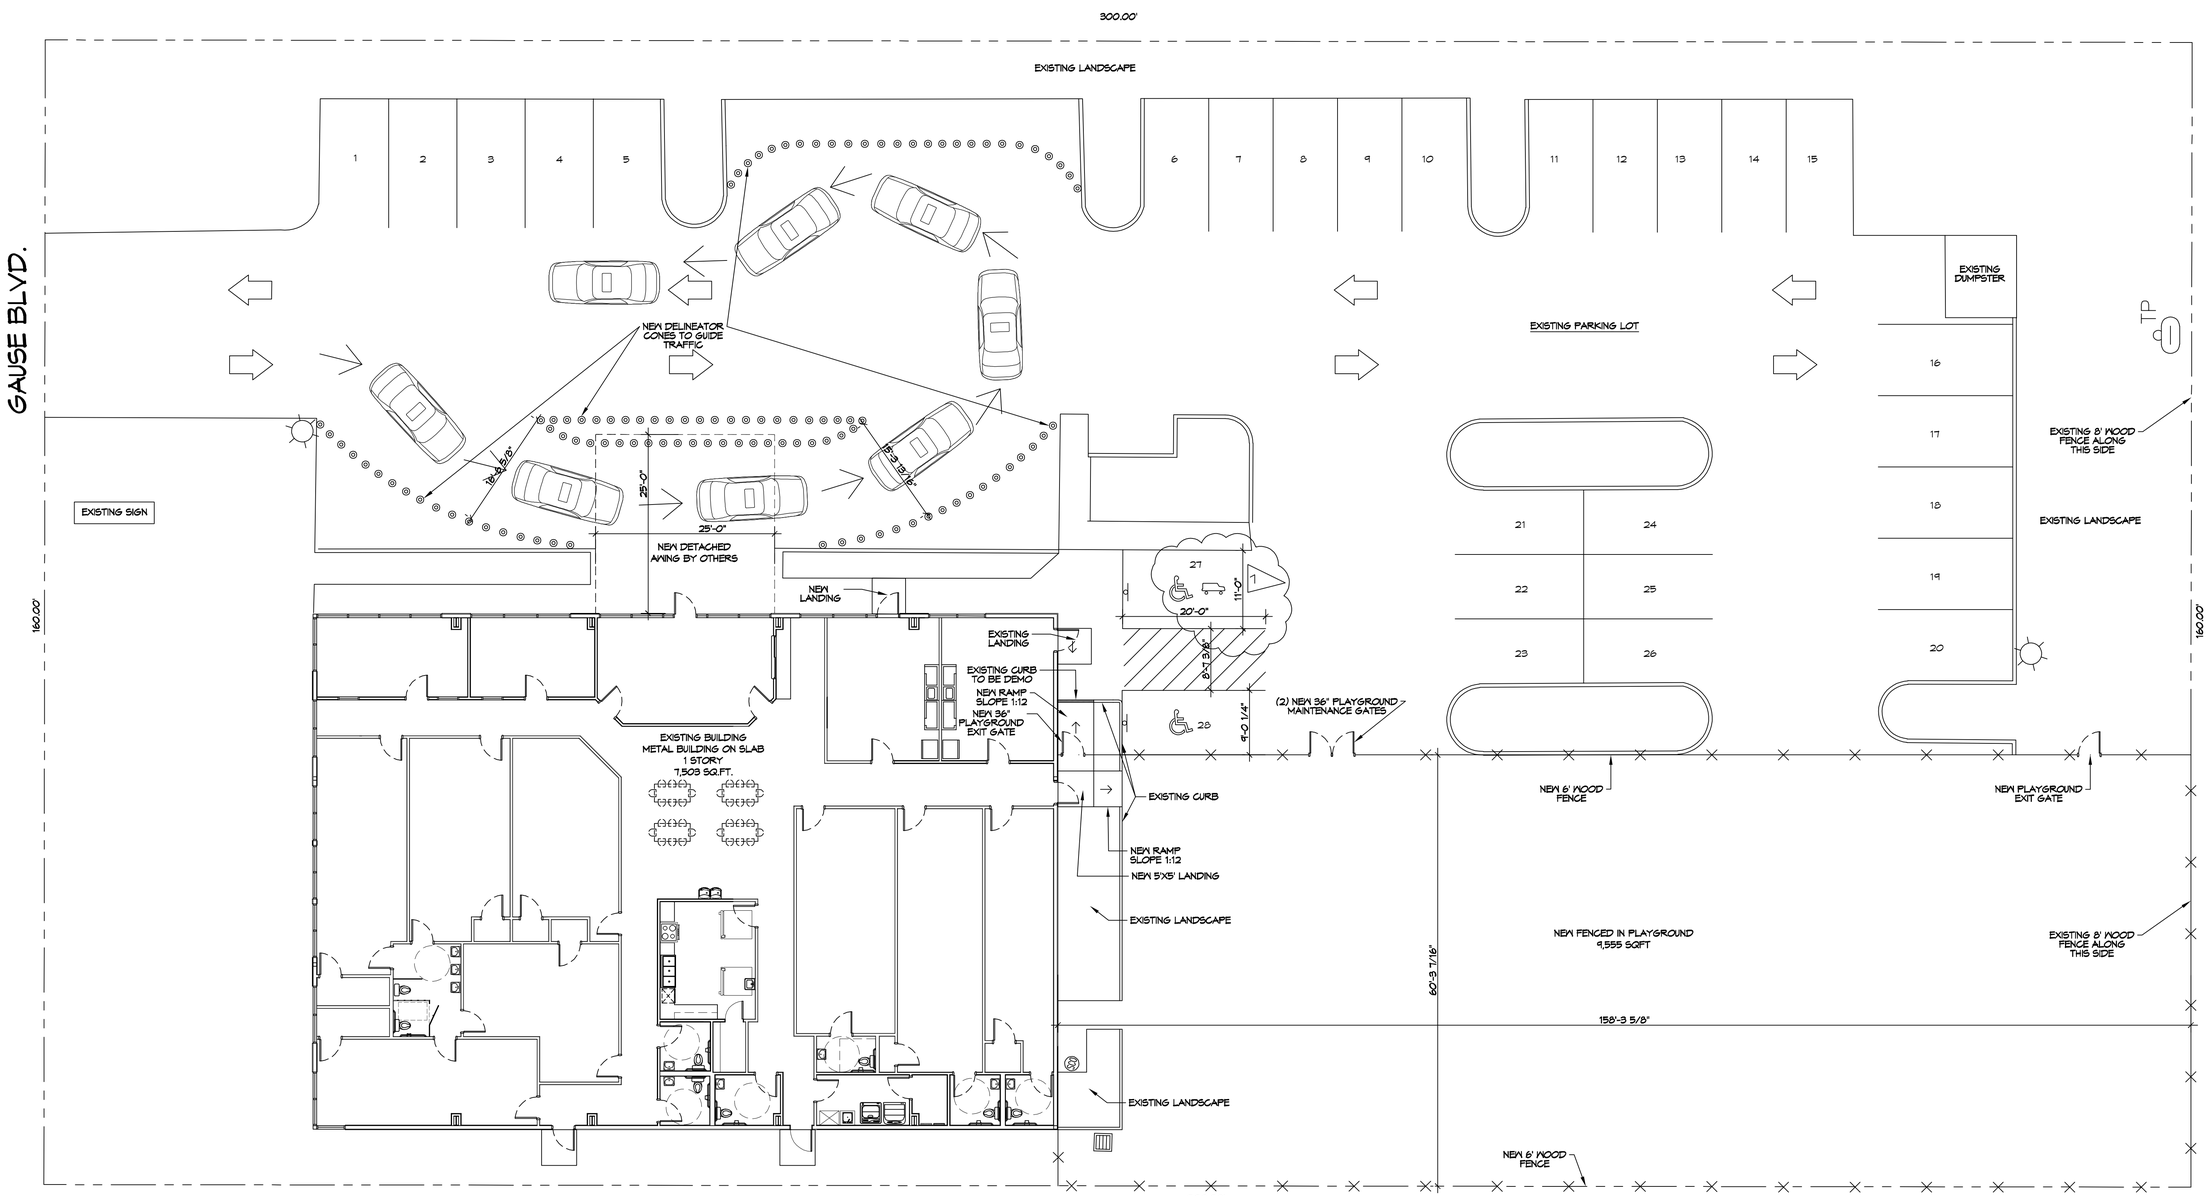

1 SITE PLAN
SCALE: 1" = 10'-0"

DAMMON ENGINEERING, INC.
LOUISIANA & MISSISSIPPI

www.dammonengineering.com
info@dammonengineering.com
PH: 985.649.5832

Chief Engineer: Brian Mistich, PE
554 Old Spanish Trail
Slidell, LA 70458

REVISIONS

#	DESCRIPTION	DATE
1	ADD ACCESSIBLE VAN SPACE	11-20-25

SEAL:

NEW DAYCARE
THREE PEAS IN A POD EARLY LEARNING CENTER
2655 GAUSE BLVD.
SLIDELL, LA 70461

JOB No:	2517	DATE:	11-19-2025
DRAWN BY:	LJP	CHECKED BY:	JMS

The plans, drawings and specifications, designs and all documents illustrated herein are and shall remain the property of Dammon Engineering, and no part thereof shall be used for any purpose except as authorized in writing by Dammon Engineering. Copyright © 2025 Dammon Engineering. Reproduction, in whole or in part, without written permission is prohibited.

SHEET TITLE:
SITE PLAN

DRAWING NUMBER:
C101

SHEET No: 3 of 12

FILE NAME: J:\1 - Commercial\Kaufman Sty Cos\Current Drawings\C101 - Site Plan.dwg PLOT DATE & TIME: Thursday, November 20, 2025 2:53:31 PM