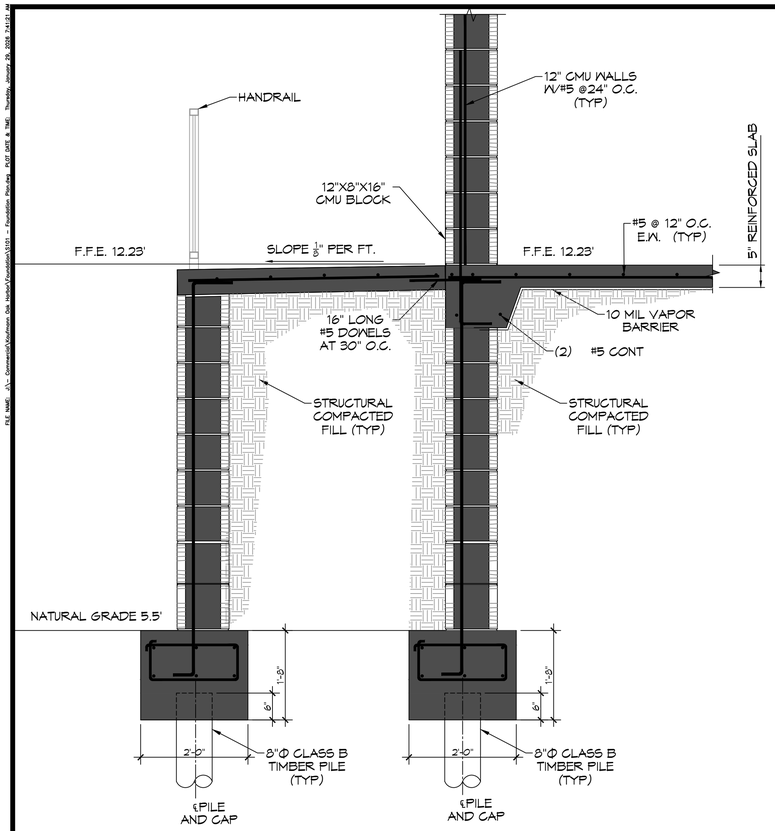

A S101 S101 SECTION
SCALE: 3/4"= 1'-0"

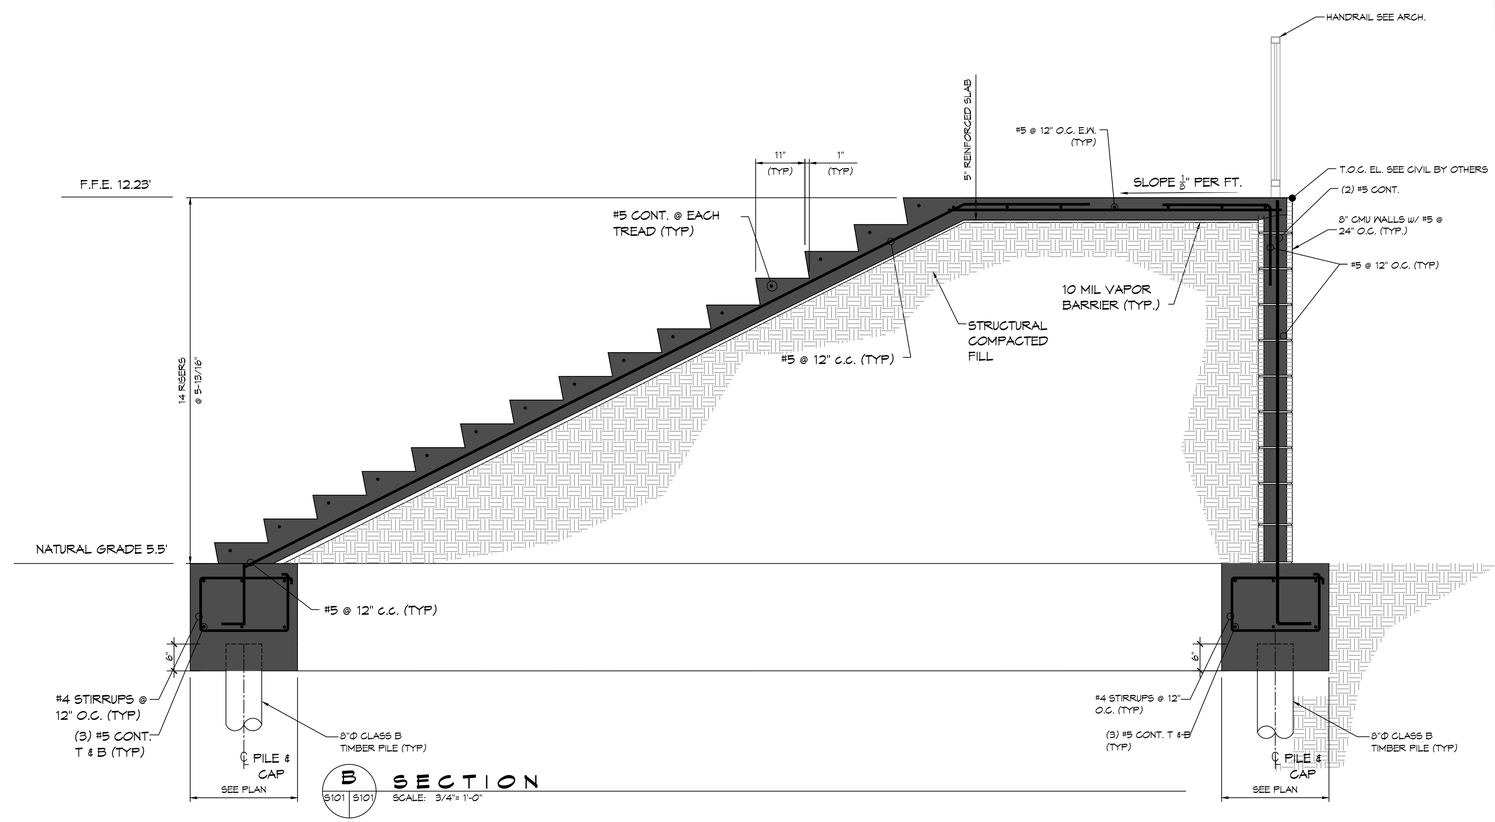

B S101 S101 SECTION
SCALE: 3/4"= 1'-0"

THIS PARTIAL PILING PLAN REPLACES SHEET S1.0A & S1.1A REAR OF BLDG ONLY

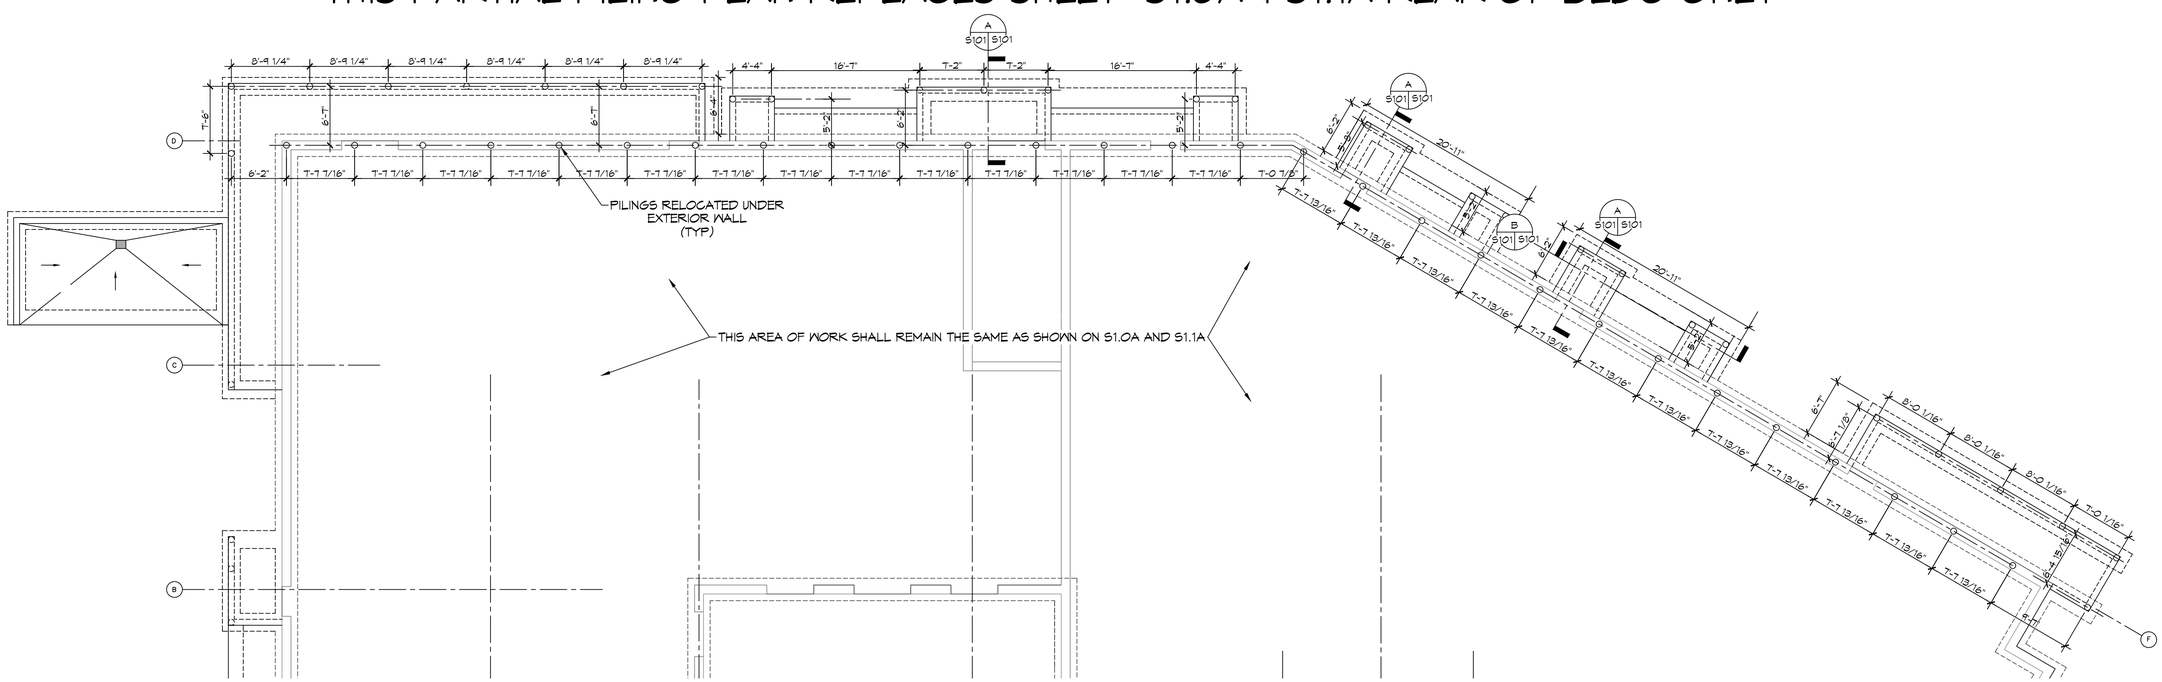

1 PARTIAL PILING PLAN
SCALE: 1/8" = 1'-0"

DAMMON ENGINEERING, INC.
LOUISIANA & MISSISSIPPI
www.dammonengineering.com
info@dammonengineering.com
PH: 985.649.5832
Chief Engineer: Brian Mistich, PE
554 Old Spanish Trail
Slidell, LA 70458

#	DESCRIPTION	DATE

REVISIONS

SEAL:

STATE OF LOUISIANA
BRIAN A. MISTICH
License No. 30187
PROFESSIONAL ENGINEER

BUILDING (A) SHELL

VILLAGE OF EDEN OAK

PARCEL 14-1
SLIDELL, LA. 70458

JOB No:	2026	DATE:	01-20-2026
DRAWN BY:	CKD	CHECKED BY:	BAM

The drawings and specifications, ideas, and arrangements represented herein are and shall remain the property of Dammon Engineering, and shall not be used in other work except by written agreement with Dammon Engineering. Reproduction or publication of these drawings or specifications, in whole or in part, without written consent of Dammon Engineering, is prohibited.

SHEET TITLE:
PARTIAL PILING PLAN FOR REAR FOOTING AND STAIR LANDINGS ONLY.

DRAWING NUMBER:
S101

SHEET No: 1 of 1