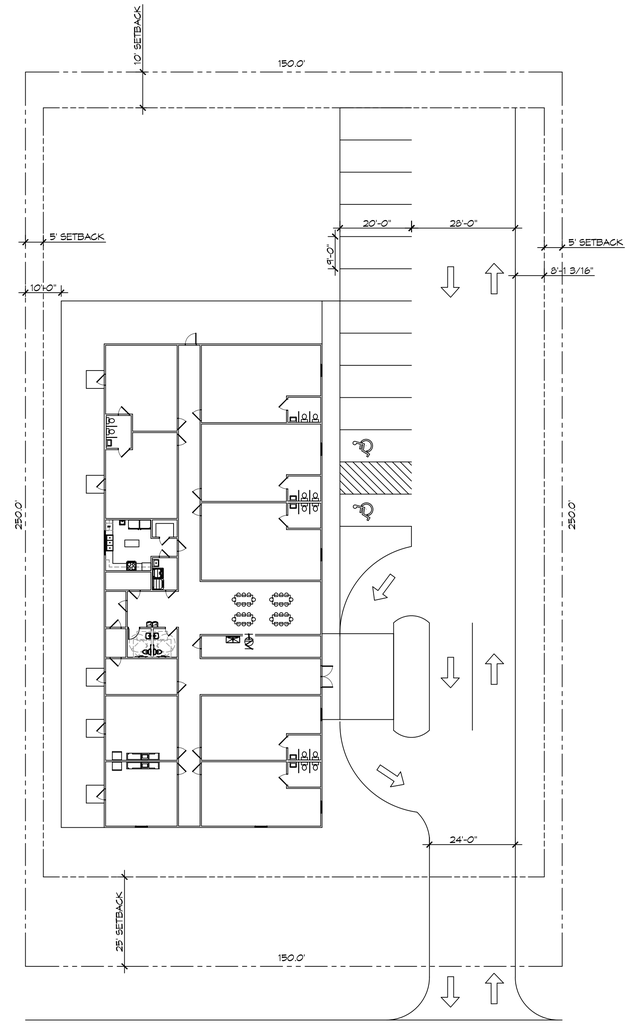

1 SITE PLAN
SCALE: 1" = 20'-0"

PLANNING

ZONING DISTRICT - C4 HIGHWAY COMMERCIAL

FLOOD ZONE

ZONE ?? ELEVATION ??

BUILDING SQUARE FOOTAGE

TOTAL BUILDING 8,233 SQ. F.T

PARKING REQUIREMENTS

2 spaces per class rooms (18) plus one per teacher (11) = 29 parking spaces

DAMMON ENGINEERING, INC.
LOUISIANA & MISSISSIPPI
www.dammonengineering.com
info@dammonengineering.com
PH: 985.649.5832
Chief Engineer: Brian Mistich, PE
554 Old Spanish Trail
Slidell, LA 70458

REVISIONS

#	DESCRIPTION	DATE

SEAL:

NEW DAYCARE
CHILD CARE
UNKNOWN
SLIDELL, LA

JOB No:	2500	DATE:	04-01-2025
DRAWN BY:	CKD	CHECKED BY:	JMS

This drawing is and shall remain the property of Dammon Engineering, and no part thereof shall be used, or reproduced in any manner or form, without prior written permission of Dammon Engineering, and is to be returned upon request. Dammon Engineering shall not be responsible for any modifications made to this drawing by others. Prior to commencement of work, the contractor shall verify all dimensions, datum points, grades, and locations shown on this drawing and report any discrepancies to Dammon Engineering. Failure to do so shall be at contractor's own risk and expense.

SHEET TITLE:
SITE PLAN

DRAWING NUMBER:
C101

SHEET No: 1 of 2