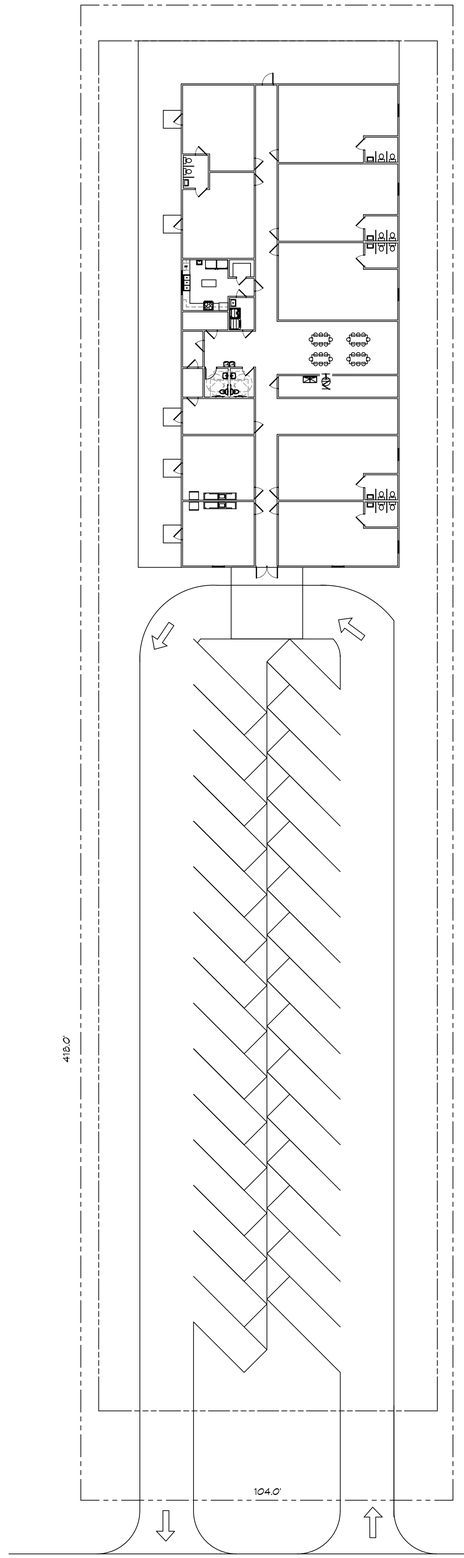

N

1 SITE PLAN
SCALE: 1" = 20'-0"

DAMMON ENGINEERING, INC.
LOUISIANA & MISSISSIPPI
Chief Engineer: Brian Mistich, PE
554 Old Spanish Trail
Slidell, LA 70458
www.dammonengineering.com
info@dammonengineering.com
PH: 985.649.5832

REVISIONS

#	DESCRIPTION	DATE

SEAL:

NEW DAYCARE
CHILD CARE
UNKNOWN
SLIDELL, LA

JOB No:	2500	DATE:	04-01-2025
DRAWN BY:	CKD	CHECKED BY:	JMS

This drawing is provided as an instrument of service. Although care and accuracy has been used in the preparation of this drawing, it is provided "as-is" and "as-built" without any warranty of any kind, express or implied, including but not limited to any implied warranties of merchantability and fitness for a particular purpose. Dammon Engineering, Inc. shall not be liable for any damages, including but not limited to direct, indirect, incidental, special, consequential or punitive damages, arising out of the use of, or inability to use, this drawing. Any modifications made to this drawing by persons other than Dammon Engineering, Inc. shall be at the sole risk of the person making such modifications. Dammon Engineering, Inc. shall not be responsible for any such modifications. Reuse of this drawing for other projects or locations without the express written consent of Dammon Engineering, Inc. is prohibited. Copyright © 2025 Dammon Engineering, Inc. All rights reserved.

SHEET TITLE:
SITE PLAN

DRAWING NUMBER:
C101

SHEET No: 1 of 2

FILE NAME: J:\C - Commercial\Mistich Kids Child Care\Old Drawings\C101 - Site Plan.rvt PLOT DATE & TIME: Wednesday, April 9, 2025 3:18:13 PM