DOOR SCHEDULE

MK	WIDTH	HEIGHT	THK	DOOR MAT	FRAME MAT	NOTES
D01	3'-0"	6'-8"	1-3/4"	WOOD	WOOD	EXTERIOR DOOR
D02	12'-0"	16'-0"	N/A	MTL	MTL	GARAGE DOOR
D03	10'-0"	8'-0"	N/A	MTL	MTL	GARAGE DOOR
D04	14'-0"	14'-0"	N/A	MTL	MTL	GARAGE DOOR

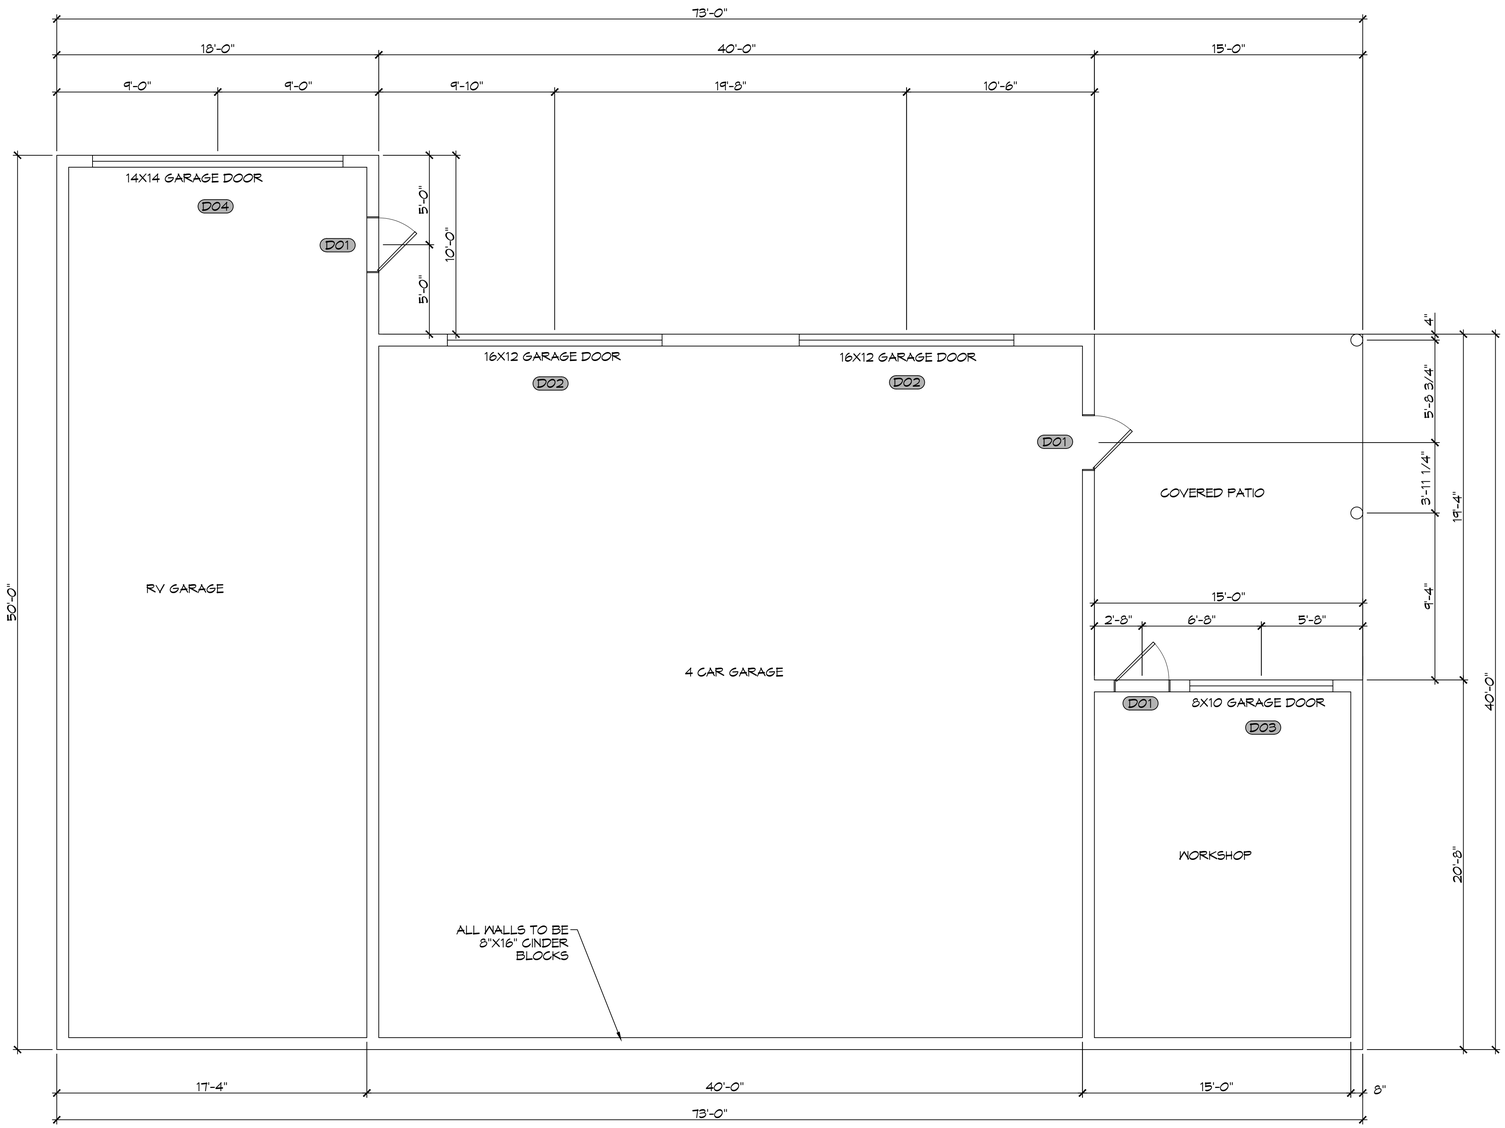

N

1 GARAGE PLAN
SCALE: 3/16" = 1'-0"

DAMMON ENGINEERING, INC.
LOUISIANA & MISSISSIPPI

www.dammoneng.com
info@dammoneng.com
PH: 985.649.5832

Chief Engineer: Brian Mistich, PE
5544 Highway 190 East
Slidell, LA 70458

REVISIONS

#	DESCRIPTION	DATE

SEAL:

GARAGE PLAN

BILL BROCHERT
GARAGE PLAN

2143 BAYOU LANE
SLIDELL, LA. 70458

JOB No:	
DATE:	10-16-2024
DRAWN BY:	SGA
CHECKED BY:	GKD

THE DESIGNS AND SPECIFICATIONS CONTAINED HEREIN, INCLUDING BUT NOT LIMITED TO THE ARCHITECTURAL, STRUCTURAL, MECHANICAL, ELECTRICAL, PLUMBING, AND FIRE PROTECTION DESIGNS, ARE THE PROPERTY OF DAMMON ENGINEERING, INC. AND MAY NOT BE REPRODUCED OR USED FOR ANY PURPOSE OTHER THAN THE PROJECT FOR WHICH THE PLANS WERE PREPARED AND WITHOUT WRITTEN CONSENT OF DAMMON ENGINEERING, INC. ALL REPRODUCTIONS MUST BEAR THE ORIGINAL SEAL AND SIGNATURE.

SHEET TITLE:
GARAGE PLAN

DRAWING NUMBER:

A101

SHEET No: 8 of 1

FILE NAME: J:\-- Foundations w/ Structural Only\Bill Brochert Garage Slab\Current Drawings\A101 - Floor Plan.dwg PLOT DATE & TIME: Wednesday, October 16, 2024 8:28:07 AM