DOOR SCHEDULE

MK	WIDTH	HEIGHT	THK	DOOR MAT	FRAME MAT	NOTES
D01	3'-0"	6'-8"	1-3/4"	MTL	MTL	EXTERIOR DOOR
D02	12'-0"	16'-0"	N/A	MTL	MTL	GARAGE DOOR
D03	10'-0"	8'-0"	N/A	MTL	MTL	GARAGE DOOR
D04	14'-0"	14'-0"	N/A	MTL	MTL	GARAGE DOOR

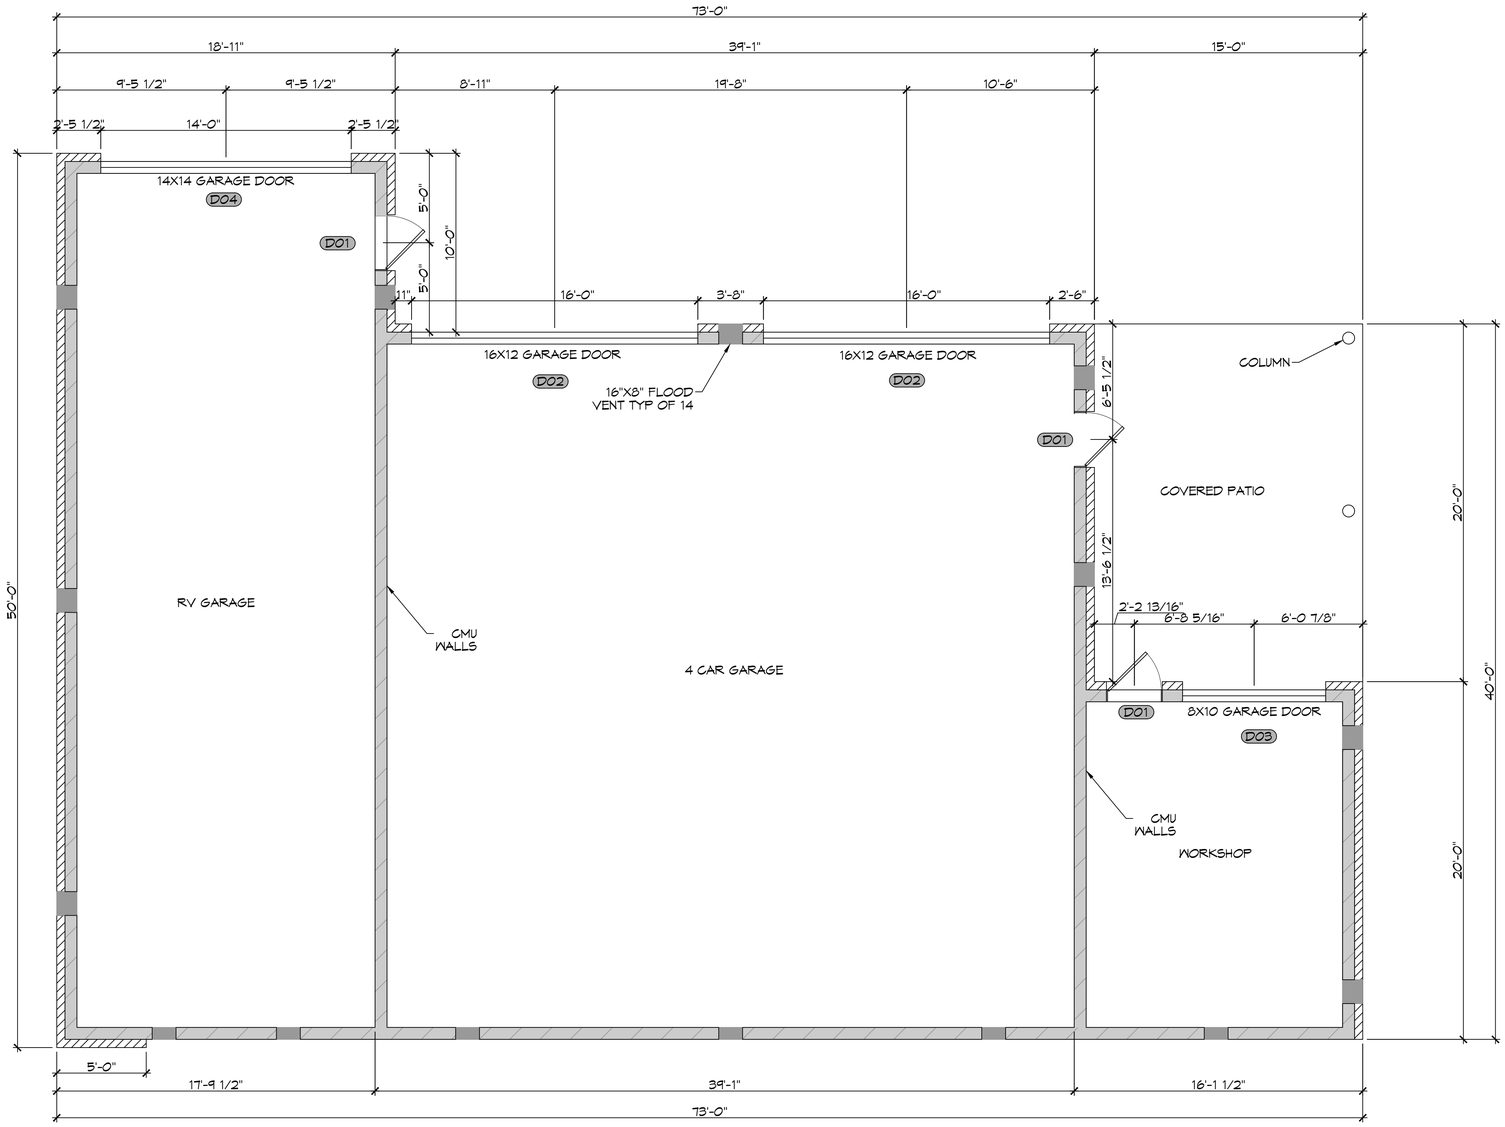

1 GARAGE PLAN
SCALE: 1/4" = 1'-0"

DAMMON ENGINEERING, INC.
LOUISIANA & MISSISSIPPI
www.dammonengineering.com
info@dammonengineering.com
PH: 985.649.5832
Chief Engineer: Brian Mistich, PE
5547 Highway 70 Trail
Slidell, LA 70458

#	DESCRIPTION	DATE

REVISIONS

SEAL:

GARAGE PLAN

BILL BROCHERT
GARAGE PLAN

2149 BAYOU LANE
SLIDELL, LA 70458

JOB No:	5CA
DATE:	10-22-2024
DRAWN BY:	CHECKED BY: GKD

THIS DRAWING IS THE PROPERTY OF DAMMON ENGINEERING, INC. AND MAY NOT BE REPRODUCED OR USED FOR OTHER PROJECTS EXCEPT BY AGREEMENT WITH DAMMON ENGINEERING, INC. OR BY GIVING DAMMON ENGINEERING, INC. AN ACCEPTABLE FEE. THIS DRAWING IS INSTRUMENT OF SERVICE AND IS THE PROPERTY OF DAMMON ENGINEERING, INC. AND MUST BE RETURNED ON REQUEST. THIS DRAWING HAS BEEN PREPARED FOR THE USE OF THE CLIENT FOR WHOM IT HAS BEEN PREPARED AND MAY NOT BE USED FOR OTHER PROJECTS OR BY OTHERS WITHOUT WRITTEN CONSENT OF DAMMON ENGINEERING, INC.

SHEET TITLE:
GARAGE PLAN

DRAWING NUMBER:
A101

SHEET No: 1 of 2

FILE NAME: J:\~ Foundations or Structural Only\BB Brochert Garage Slidell\Current Drawings\A101 - Floor Plan.dwg PLOT DATE & TIME: Tuesday, October 22, 2024 8:15:16 AM