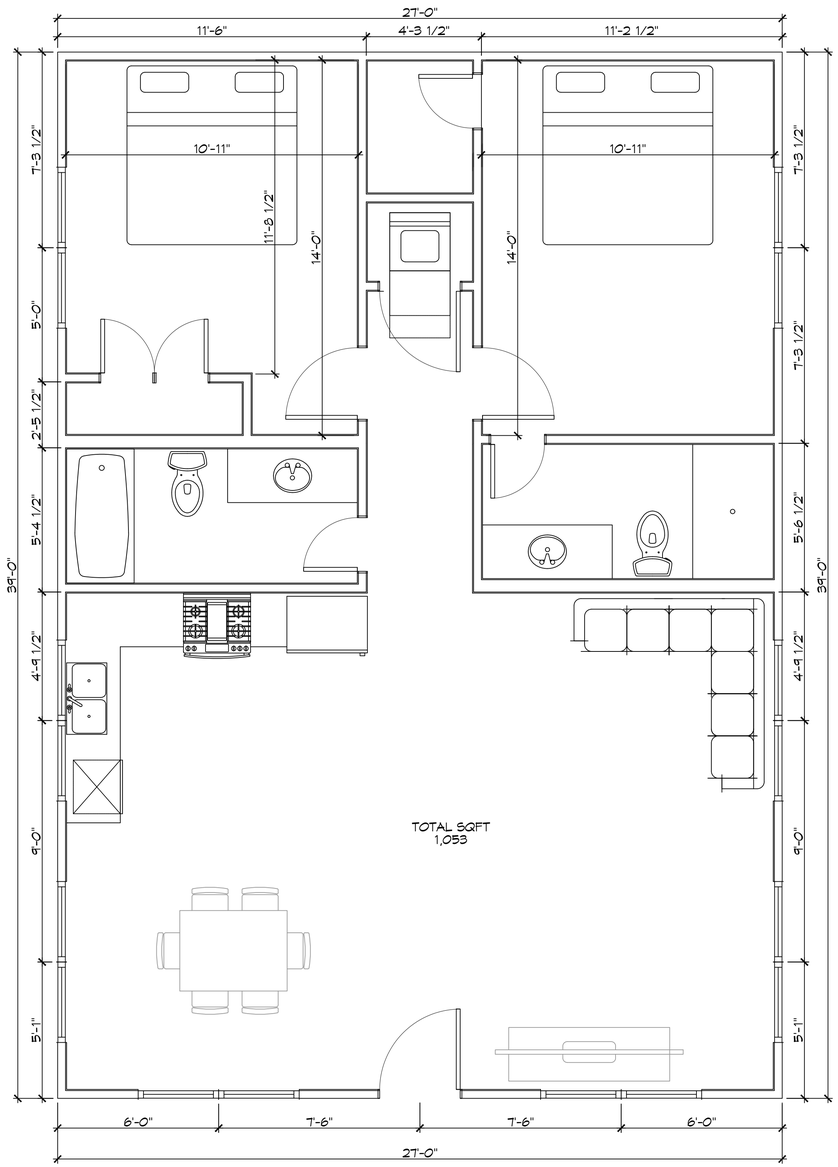

1 PROPOSED FLOOR PLAN D
SCALE: 3/8" = 1'-0"

DAMMON ENGINEERING, INC.
LOUISIANA & MISSISSIPPI

Chief Engineer: Brian Mistich, PE
5547 Highway 77 South
Sidell, LA 70458

www.dammonengineering.com
info@dammonengineering.com
PH: 985.649.5832

#	DESCRIPTION	REVISIONS	DATE

SEAL:

NEW HOUSE PLAN

BOBBY HARRISON

DATE:	02-24-2026
CHECKED BY:	BAM
DRAWN BY:	CAD
JOB No:	

All rights reserved. No part of this drawing or specification may be used, reproduced or transmitted in any form or by any means, electronic or mechanical, including photocopying, recording, or by any information storage and retrieval system, without the prior written permission of Dammon Engineering, Inc. Any use of this drawing or specification other than for the specific project for which it was prepared and developed, without written consent of Dammon Engineering, Inc., is prohibited. Only the original signature and seal of the engineer shall be considered a valid and binding document.

SHEET TITLE:
FLOOR PLAN

DRAWING NUMBER:
A101

SHEET No: 8 of 12

FILE NAME: J:\-Foundations or Structural Only\Bobby Harrison\Current Drawings\A101 - Floor Plan.dwg PLOT DATE & TIME: Tuesday, February 24, 2026 1:28:28 PM