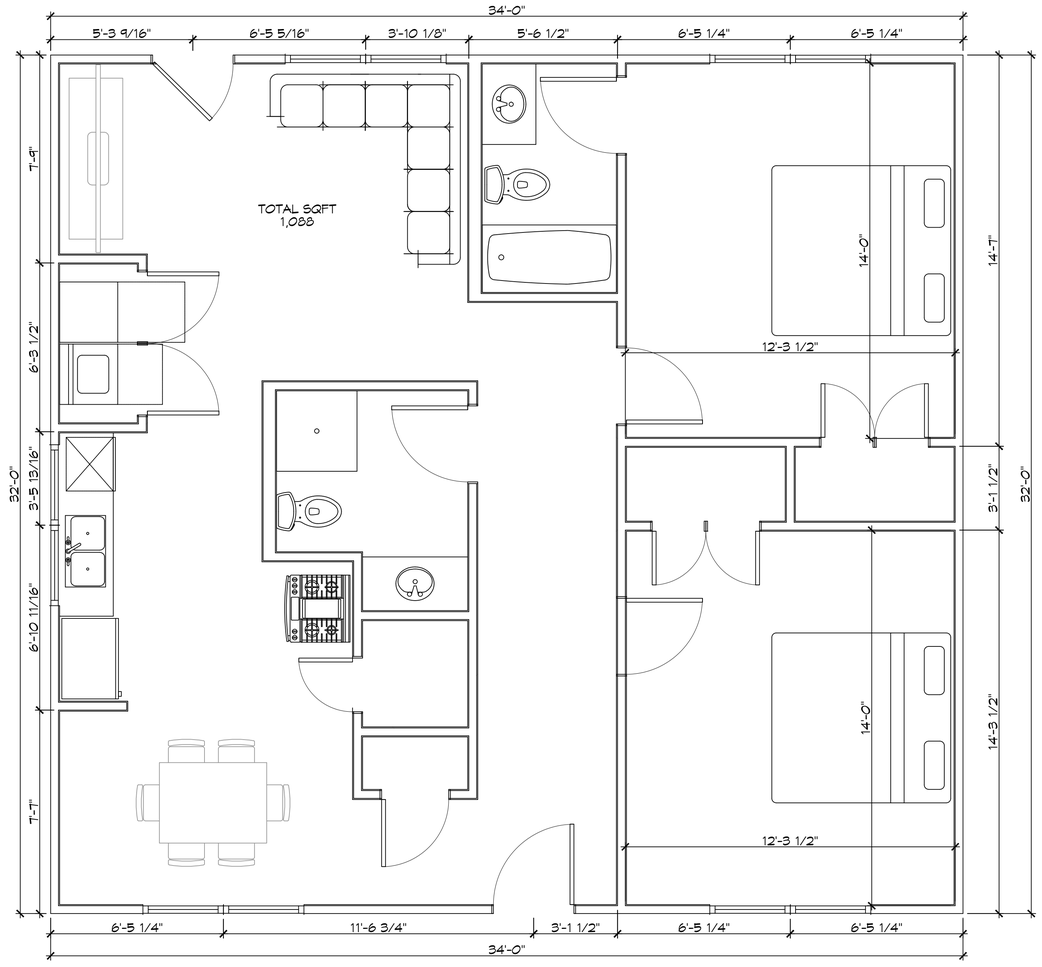

1 PROPOSED FLOOR PLAN E
SCALE: 3/8" = 1'-0"

DAMMON ENGINEERING, INC.
LOUISIANA & MISSISSIPPI

Chief Engineer: Brian Mistich, PE
5544 Highway 190 East
Slidell, LA 70458

www.dammonengineering.com
info@dammonengineering.com
PH: 985.649.5832

#	DESCRIPTION	DATE

REVISIONS

SEAL:

NEW HOUSE PLAN
BOBBY HARRISON

JOB No:	
DATE:	02-24-2026
DRAWN BY:	CJD
CHECKED BY:	BAK

All design drawings, plans and specifications as instruments of service are the property of Dammon Engineering, and are copyrighted. Reproduction or use of any part thereof without permission of Dammon Engineering is prohibited. Dammon Engineering shall retain all ownership and property rights in these plans and specifications. Only those copies of drawings and specifications bearing the original seal and signature of a licensed professional engineer are valid and authorized for use on the project for which they have been prepared and developed without written consent of Dammon Engineering. Any other use or reproduction is prohibited and is at the risk of the user.

SHEET TITLE:
FLOOR PLAN

DRAWING NUMBER:
A101

SHEET No: 8 of 12

FILE NAME: J:\-_Foundations or Structural Only\Bobby Harrison\Current Drawings\A101 - Floor Plan.dwg PLOT DATE & TIME: Tuesday, February 24, 2026 12:28:28 PM