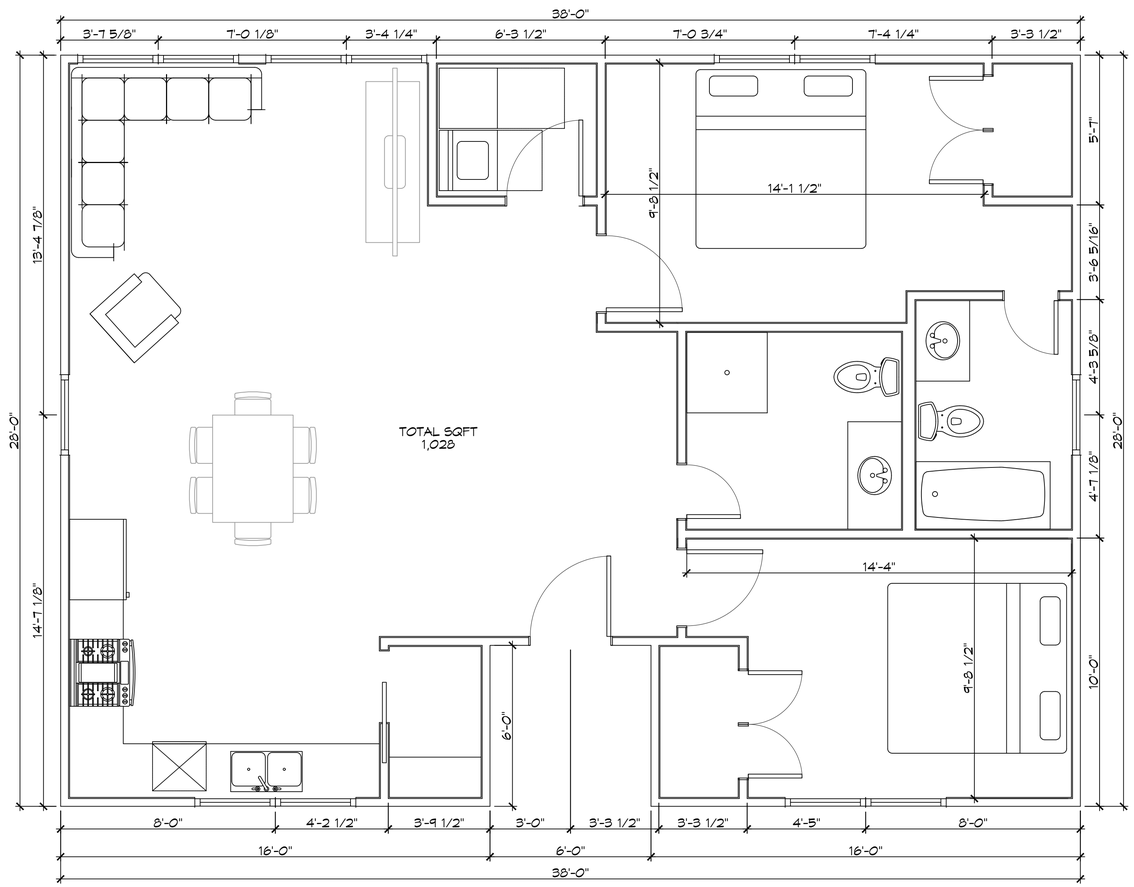

1 PROPOSED FLOOR PLAN F
SCALE: 3/8" = 1'-0"

DAMMON ENGINEERING, INC.
LOUISIANA & MISSISSIPPI

Chief Engineer: Brian Mistich, PE
5547 Lapeyrouse Trail
Slidell, LA 70458

www.dammonengineering.com
info@dammonengineering.com
PH: 985.649.5832

#	DESCRIPTION	DATE

REVISIONS

SEAL:

NEW HOUSE PLAN

BOBBY HARRISON

JOB No:
DATE: 02-24-2026
DRAWN BY: CAD
CHECKED BY: BAM

not dimensioned for construction purposes. Do not scale drawings. Dimensions shall be verified on the job prior to construction. Any errors, omissions or discrepancies shall be reported to the Engineer. Drawings are the property of Dammon Engineering, and are not to be reproduced or used for any other purpose than that for which the drawings are specifically prepared and delivered. Dammon Engineering retains all rights to the drawings, including the right to file a lien against the property for which the drawings are prepared and delivered without written consent of Dammon Engineering, the drawings are to be returned upon request of Dammon Engineering.

SHEET TITLE:
FLOOR PLAN

DRAWING NUMBER:
A101

SHEET No: 5 of 12