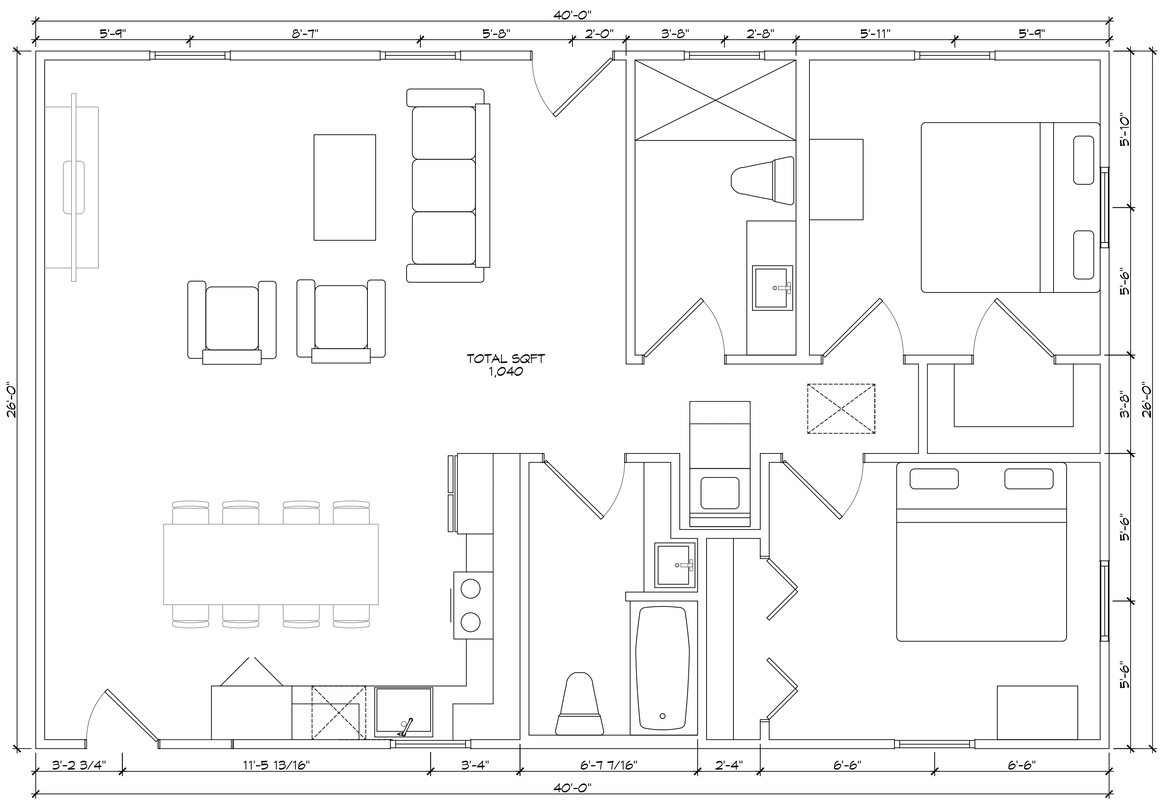

1 PROPOSED FLOOR PLAN G
SCALE: 3/8" = 1'-0"

DAMMON ENGINEERING, INC.
LOUISIANA & MISSISSIPPI

Chief Engineer: Brian Mistich, PE
5544 Cypress Trail
Slidell, LA 70458

www.dammonengineering.com
info@dammonengineering.com
PH: 985.649.5832

#	DESCRIPTION	DATE

REVISIONS

SEAL:

NEW HOUSE PLAN
BOBBY HARRISON

JOB No: G-O
DATE: 02-24-2026
DRAWN BY: CHECKED BY: BAK

All rights reserved. The property of Dammon Engineering, Inc. This plan is protected by copyright laws and may not be reproduced or transmitted in any form or by any means, electronic or mechanical, including photocopying, recording, or any information storage and retrieval system, without permission in writing from Dammon Engineering, Inc. This plan is copyrighted as an unpublished work. This plan is the property of Dammon Engineering, Inc. and is not to be used for any purpose other than the specific project for which it has been prepared and shall not be loaned or disclosed to others, or copied or duplicated without written consent of Dammon Engineering, Inc.

SHEET TITLE:
FLOOR PLAN

DRAWING NUMBER:
A101

SHEET No: 5 of 12

FILE NAME: J:\- Foundations or Structural Only\Bobby Harrison\Current Drawings\A101 - Floor Plan.dwg PLOT DATE & TIME: Tuesday, February 24, 2026 12:38:31 PM