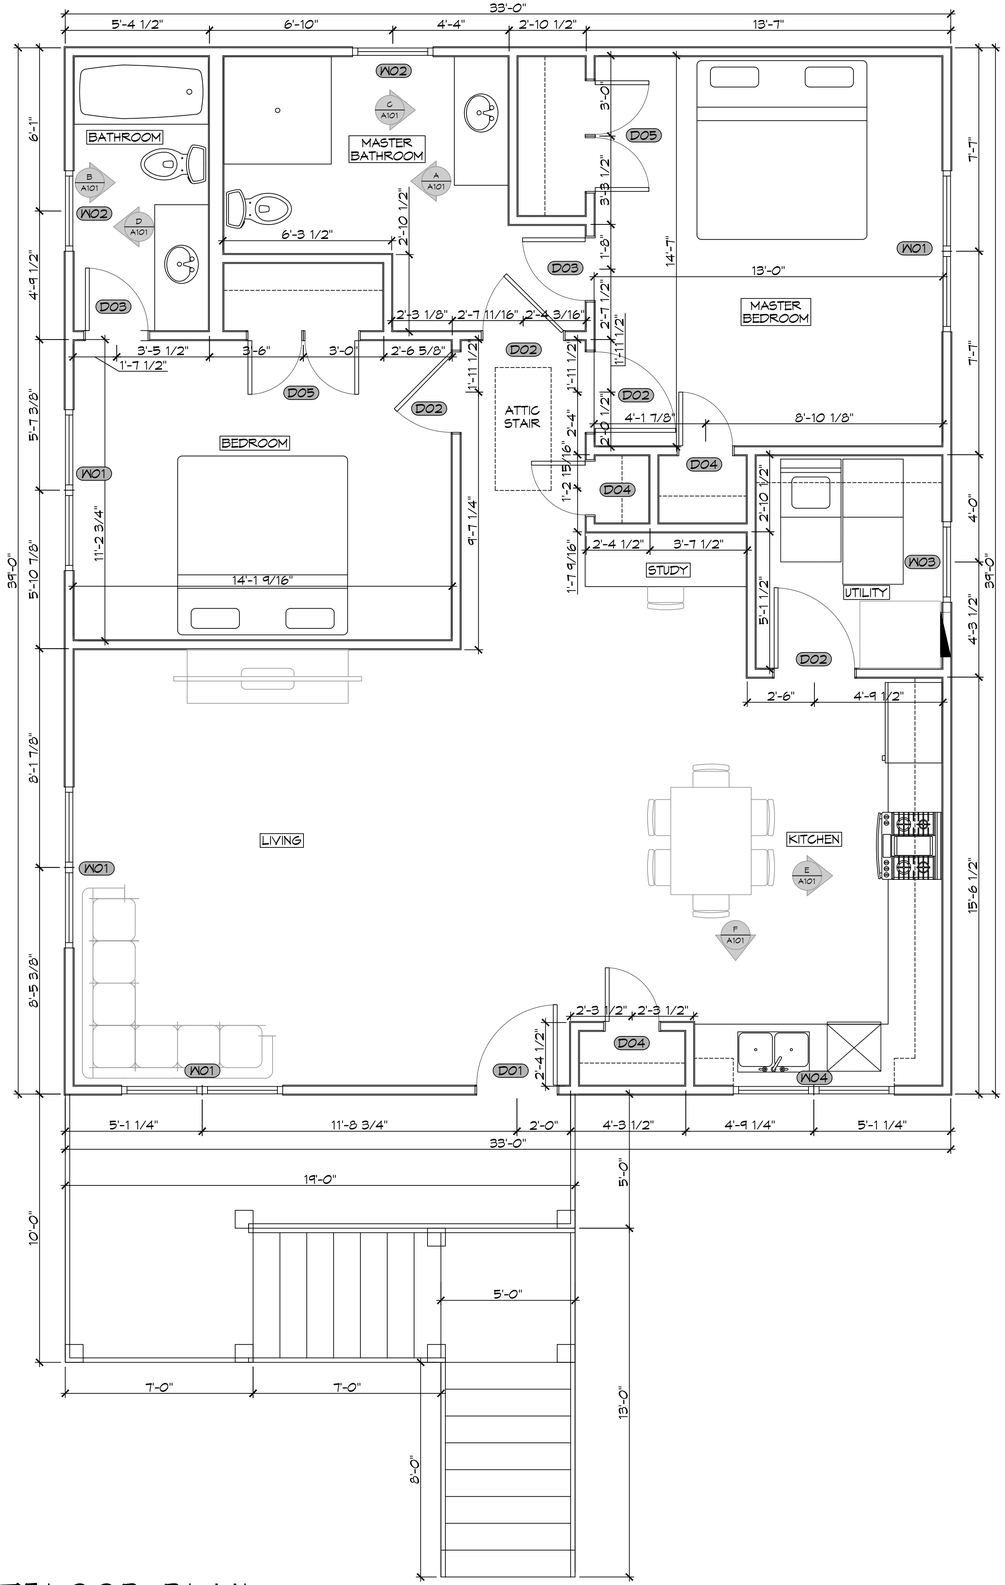

17 FLOOR PLAN
SCALE: 3/8" = 1'-0"

DOOR SCHEDULE

MK	WIDTH	HEIGHT	THK	DOOR MAT	FRAME MAT	NOTES
D01	3'-0"	6'-8"	1-3/4"	WOOD	WOOD	EXTERIOR DOOR WITH GLASS
D02	3'-0"	6'-8"	1-3/4"	WOOD	WOOD	INTERIOR DOOR
D03	2'-4"	6'-8"	1-3/4"	WOOD	WOOD	INTERIOR DOOR
D04	2'-0"	6'-8"	1-3/4"	WOOD	WOOD	INTERIOR DOOR
D05	(2)2'-0"	6'-8"	1-3/4"	WOOD	WOOD	INTERIOR DOUBLE DOOR

WINDOW SCHEDULE

MK	WIDTH	HEIGHT	FRAME MAT	NOTES
W01	(2)3'-0"	5'-0"	VYNIL	WINDOW INSULATED
W02	3'-0"	3'-0"	VYNIL	WINDOW FIXED INSULATED
W03	3'-0"	3'-0"	VYNIL	WINDOW INSULATED
W04	(2)3'-0"	3'-0"	VYNIL	WINDOW INSULATED

NOTE; ALL EXTERIOR WINDOWS AND DOORS ASSEMBLES TO BE RATED FOR 140 MPH WINDS AND SHALL BE MISSILE IMPACT RESISTANT.

NOTE: OWNER TO PICK ALL DOOR STYLES AND COLORS

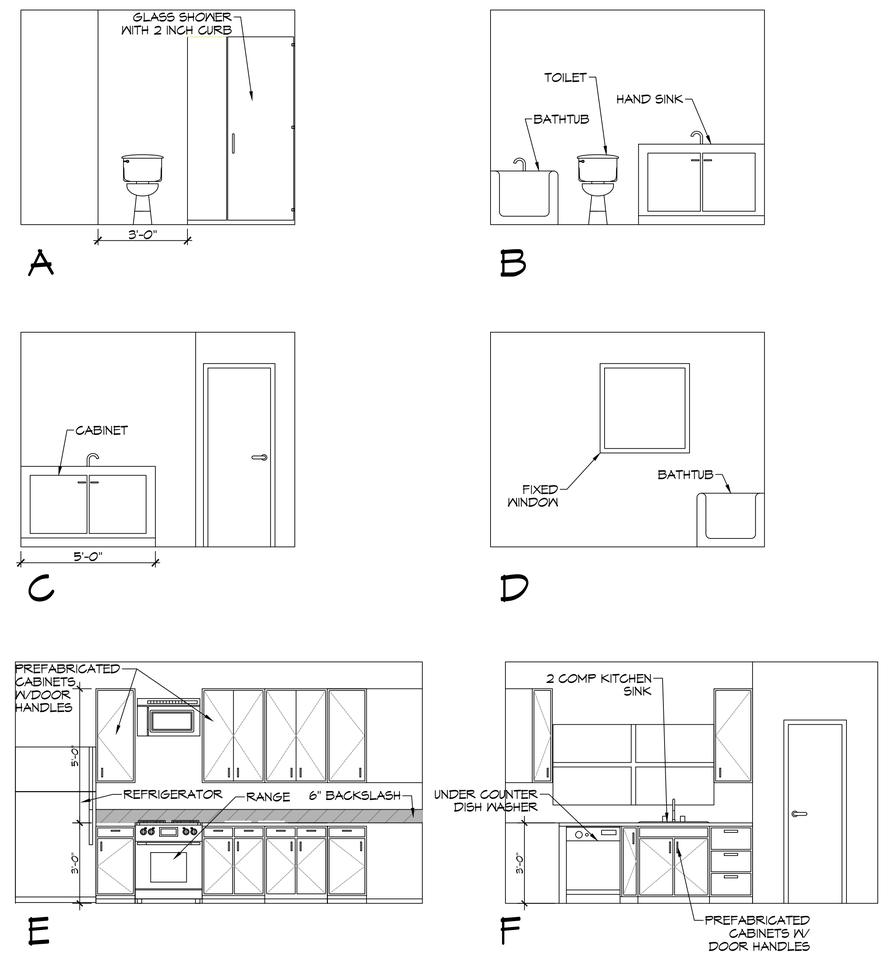

18 INTERIOR ELEVATIONS
SCALE: 3/8" = 1'-0"

DAMMON ENGINEERING, INC.
LOUISIANA & MISSISSIPPI
www.dammonengineering.com
info@dammonengineering.com
PH: 985.649.5832
Chief Engineer: Brian Mistich, PE
5547 Highway 190 East
Slidell, LA 70458

#	DESCRIPTION	DATE

REVISIONS

SEAL:

NEW HOUSE PLAN
BOBBY HARRISON
3030 CAREY DRIVE
SLIDELL, LOUISIANA
70459

DATE: 03-16-2026
CHECKED BY: BAM
DRAWN BY: CAD
JOB No:

SHEET TITLE:
FLOOR PLAN

DRAWING NUMBER:
A101

SHEET No: 7 of 11

All dimensions shown on the plans, in specifications, or on any other documents or data provided by client or others on behalf of client, to which the work hereunder is to be performed, shall be verified by the client at the job site prior to the commencement of any work or the ordering of any materials. Any discrepancies found between the plans and the actual conditions at the job site must be reported to Dammon Engineering, Inc. in writing immediately upon discovery. Failure to do so will be at the client's own risk and expense.