FILE NAME: J:_Foundations or Structural Only\Bobby Harrison\Current Drawings\S103 - Roof Framing Plan.dwg, PLOT DATE & TIME: Tuesday, March 17, 2026 3:33:31 PM

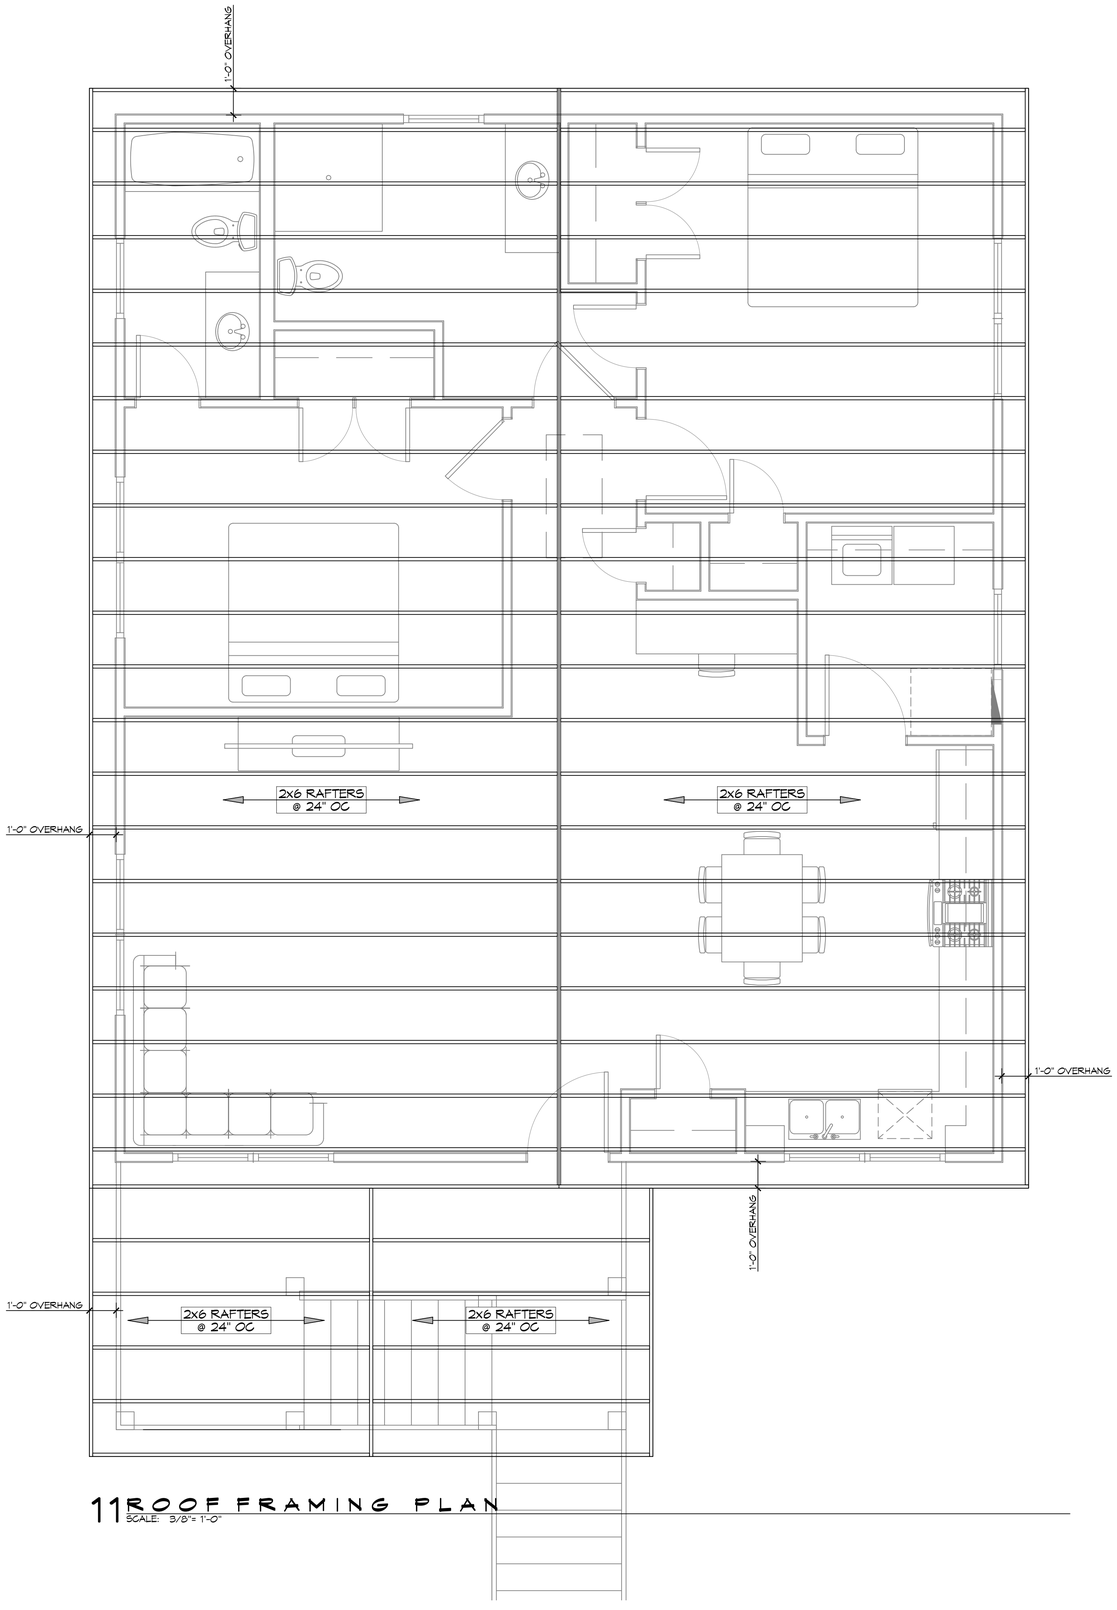

11 ROOF FRAMING PLAN
SCALE: 3/8"= 1'-0"

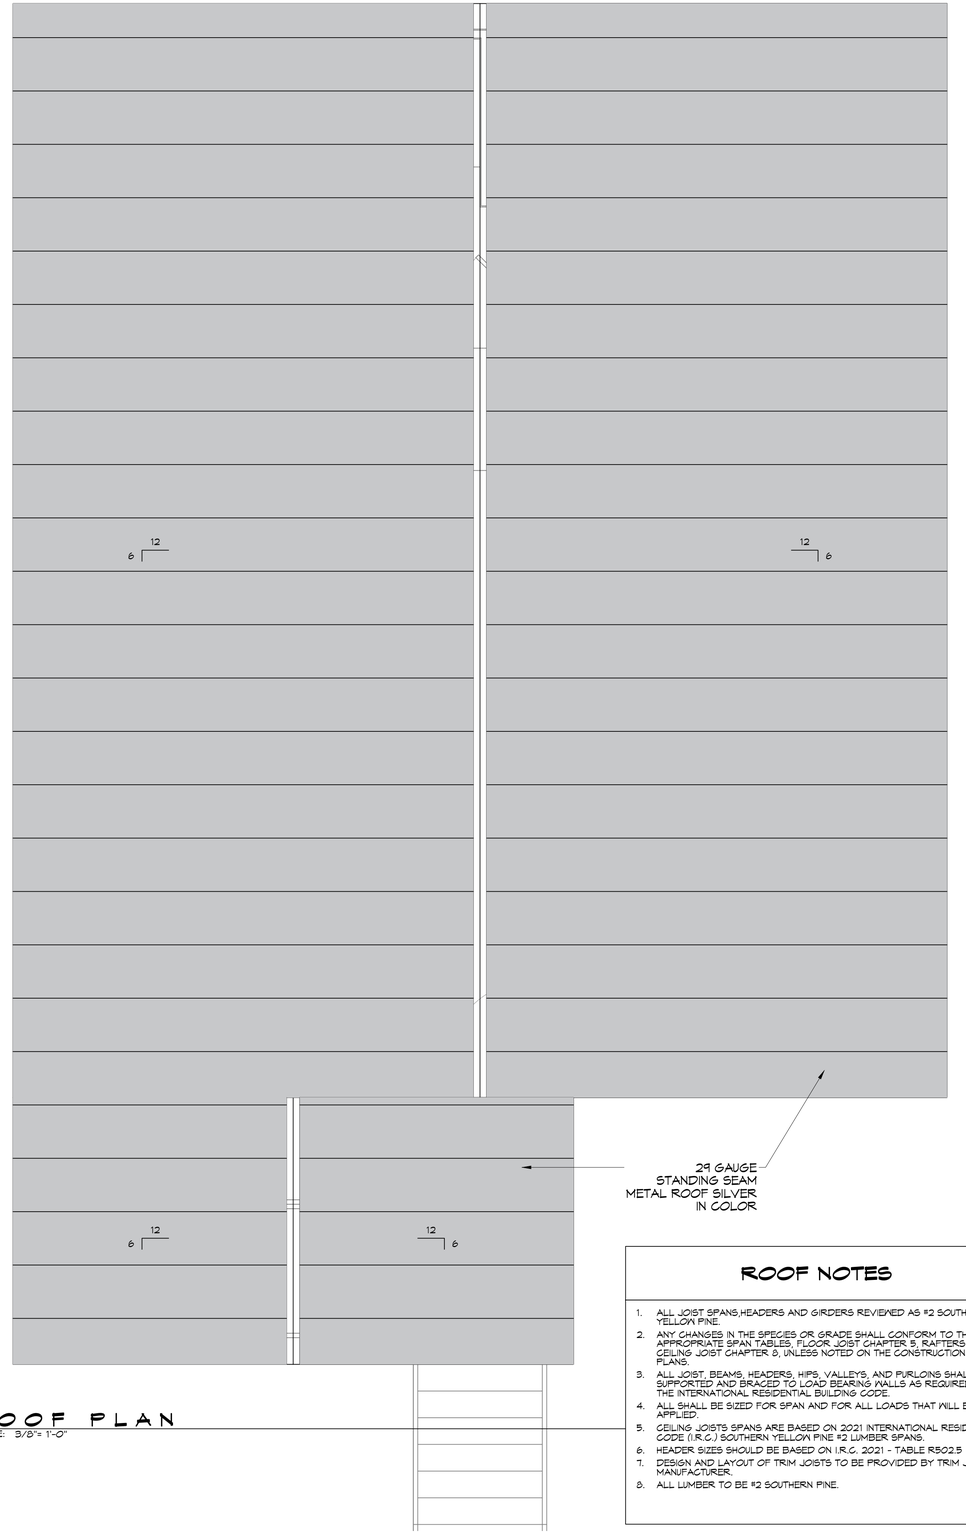

12 ROOF PLAN
SCALE: 3/8"= 1'-0"

ROOF NOTES

1. ALL JOIST SPANS,HEADERS AND GIRDERS REVIEWED AS #2 SOUTHERN YELLOW PINE.
2. ANY CHANGES IN THE SPECIES OR GRADE SHALL CONFORM TO THE APPROPRIATE SPAN TABLES, FLOOR JOIST CHAPTER 8, RAFTERS & CEILING JOIST CHAPTER 9, UNLESS NOTED ON THE CONSTRUCTION PLANS.
3. ALL JOIST, BEAMS, HEADERS, HIPS, VALLEYS, AND PURLOINS SHALL BE SUPPORTED AND BRACED TO LOAD BEARING WALLS AS REQUIRED BY THE INTERNATIONAL RESIDENTIAL BUILDING CODE.
4. ALL SHALL BE SIZED FOR SPAN AND FOR ALL LOADS THAT WILL BE APPLIED.
5. CEILING JOISTS SPANS ARE BASED ON 2021 INTERNATIONAL RESIDENTIAL CODE (I.R.C.) SOUTHERN YELLOW PINE #2 LUMBER SPANS.
6. HEADER SIZES SHOULD BE BASED ON I.R.C. 2021 - TABLE R502.5
7. DESIGN AND LAYOUT OF TRIM JOISTS TO BE PROVIDED BY TRIM JOIST MANUFACTURER.
8. ALL LUMBER TO BE #2 SOUTHERN PINE.

DAMMON ENGINEERING, INC.
LOUISIANA & MISSISSIPPI
www.dammonengineering.com
info@dammonengineering.com
PH: 985.649.5832

Chief Engineer: Brian Mistich, PE
5541 Sioux Trail
Slidell, LA 70458

REVISIONS

#	DESCRIPTION	DATE

SEAL:

STATE OF LOUISIANA
BRIAN A. MISTICH
License No. 30187
PROFESSIONAL ENGINEER

NEW HOUSE PLAN

BOBBY HARRISON

3030 CAREY DRIVE
SLIDELL, LOUISIANA
70458

DATE: 03-16-2026
CHECKED BY: BAM
CKD
JOB No:
DRAWN BY:

These plans contain the property of Dammon Engineering, and shall not be reproduced, published or changed in any form or manner whatsoever nor are they to be assigned to any third party without first obtaining the expressed written permission and consent of Dammon Engineering. Any unauthorized use of these plans and specifications will be at the user's sole risk and without liability to Dammon Engineering and the user will indemnify and hold harmless Dammon Engineering from all claims, damages, losses, and expenses including attorney's fees arising out of or resulting therefrom.

SHEET TITLE:
ROOF FRAMING PLAN AND ROOF PLAN

DRAWING NUMBER:
S103

SHEET No: 4 of 11