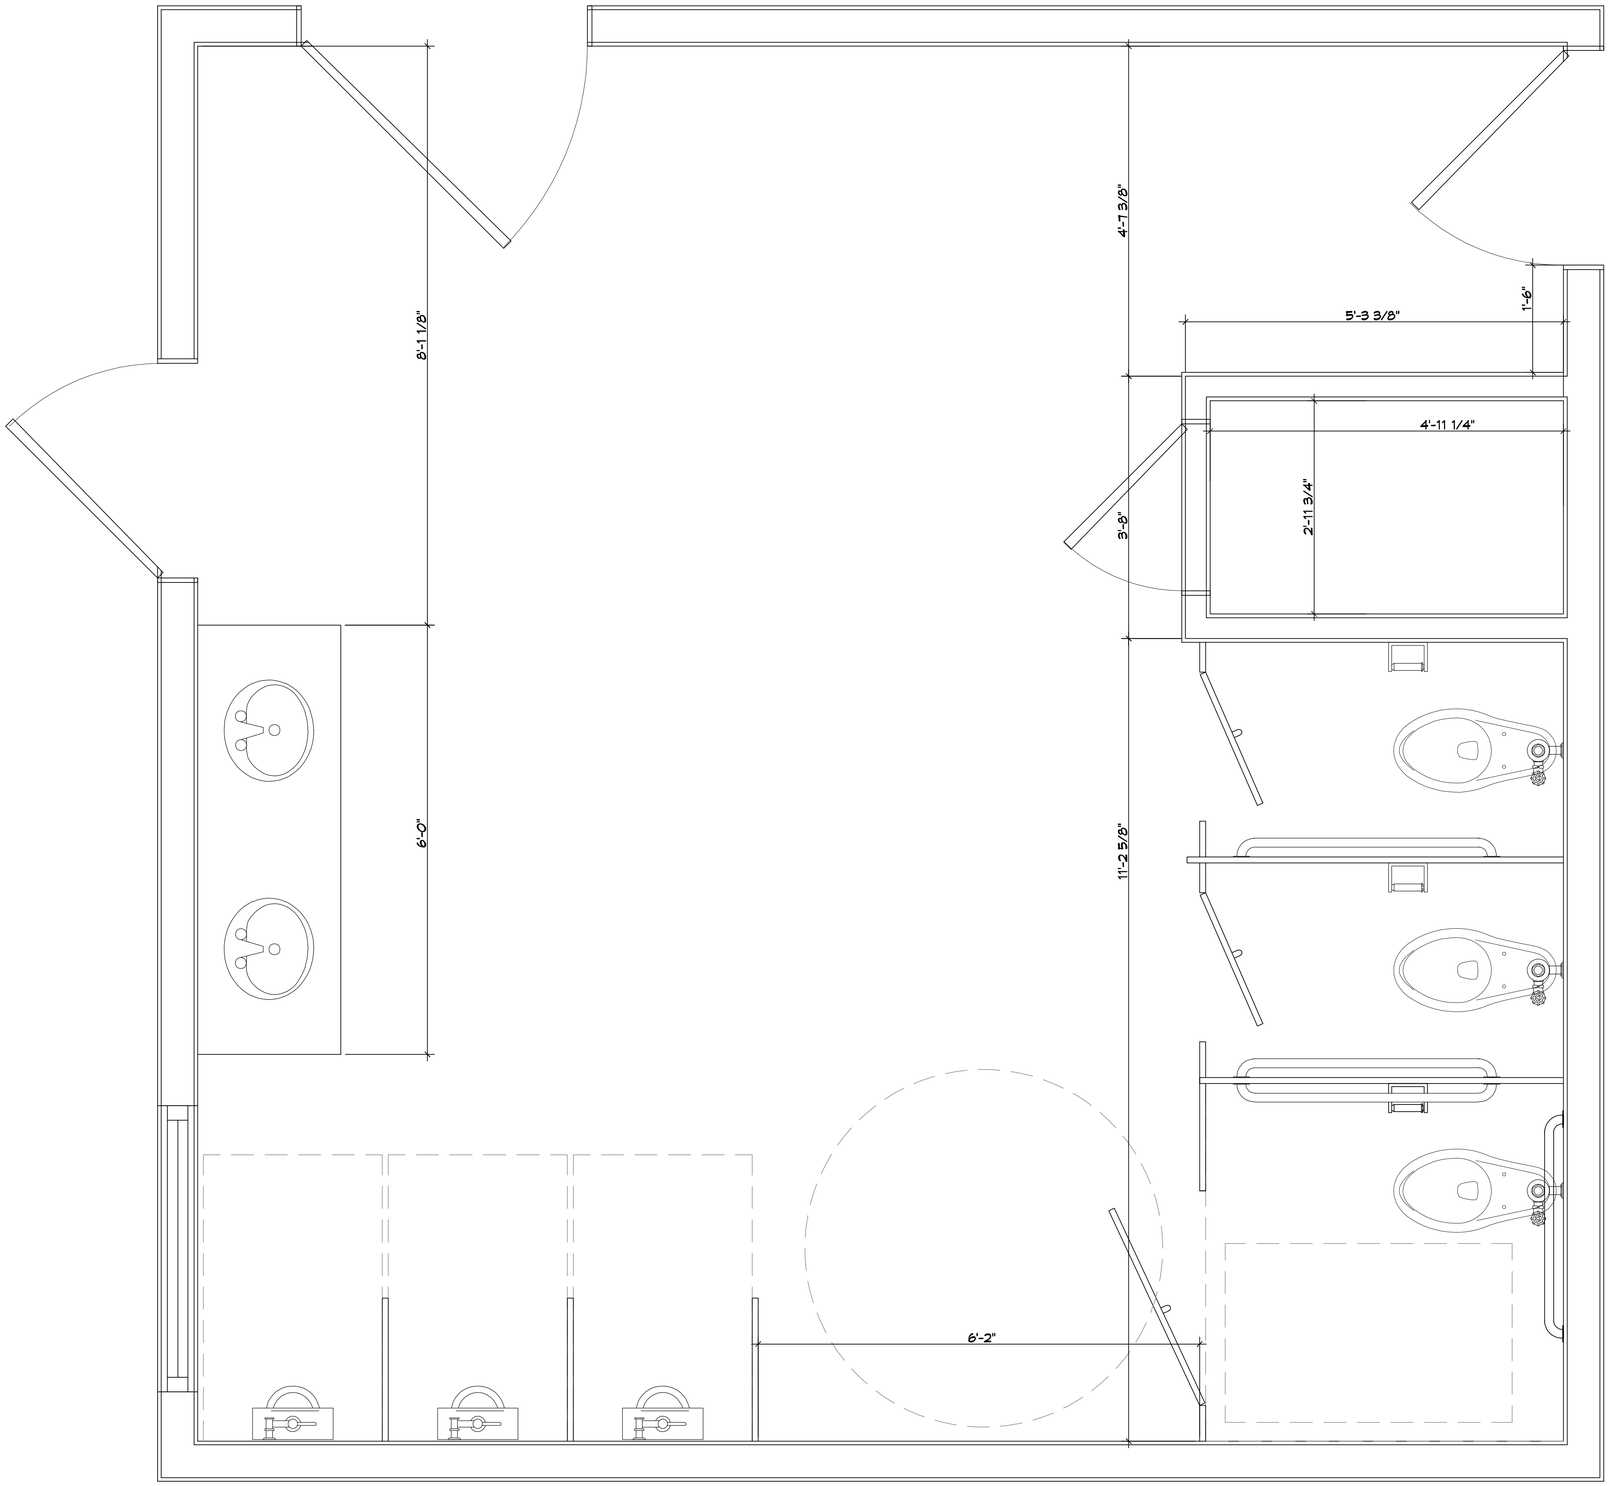

1 PROPOSED FLOOR PLANS
SCALE: 1/2" = 1'-0"

DAMMON ENGINEERING, INC.
LOUISIANA & MISSISSIPPI

Chief Engineer: Brian Mistich, PE
SEAL of Louisiana Trail
Slidell, LA 70458

www.dammonengineering.com
info@dammonengineering.com
PH: 985.649.5832

#	DESCRIPTION	DATE

REVISIONS

SEAL:

NEW ADA RESTROOM
ELKS LODGE
34212 ELKS ROAD
SLIDELL LOUISIANA 70460

JOB No: 2400 | DATE: 01-30-2024
DRAWN BY: SM | CHECKED BY: CKD

This document is the property of Dammon Engineering, and may not be used without their written consent. All ideas, designs, arrangements and plans indicated or represented by this document are the property of Dammon Engineering, and may not be used or reproduced for any purpose without written consent. Dammon Engineering assumes no responsibility for the use of this drawing for other than the project for which it has been prepared and is provided without warranty or representation.

SHEET TITLE:
FLOOR PLAN, ELECTRICAL PLAN, FINISH FLOOR PLAN, ELEVATIONS

DRAWING NUMBER:
A101

SHEET No: 1 of # 1

FILE NAME: J:\- Foundations or Structural Only\Elks Lodge Slidell Jimmy\Current Drawings\A101 - Floor Plan.dwg PLOT DATE & TIME: Thursday, September 5, 2024 2:44:46 PM