DOOR SCHEDULE

MK	WIDTH	HEIGHT	THK	DOOR MAT	FRAME	FR	REMARKS
D01	3'-0"	6'-8"	1-3/4"	STEEL	METAL	NR	TWO PANEL PUSH PULL DOOR W/ CLOSER

POWER LEGEND

- GFIC DUPLEX RECEPTACLE - WALL MOUNTED
- RECESSED LED LIGHT FIXTURE
- THREE WAY LIGHT SWITCH
- EXHAUST FAN
- FLOOR DRAIN

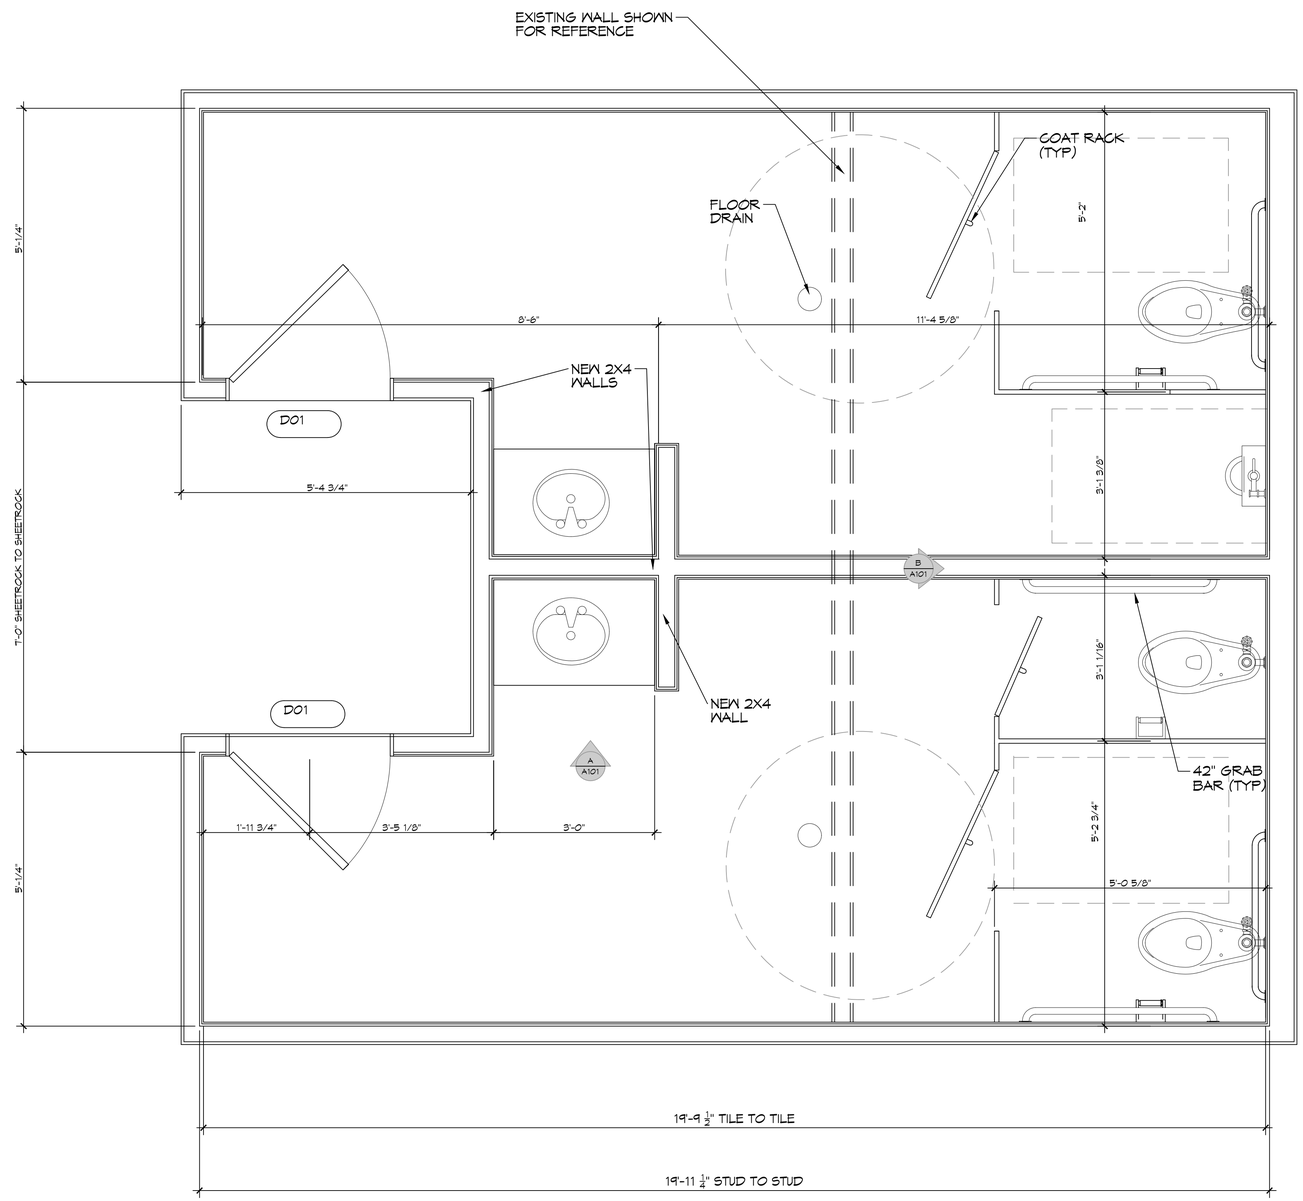

1 FLOOR PLAN
SCALE: 3/4" = 1'-0"

DAMMON ENGINEERING, INC.
LOUISIANA & MISSISSIPPI
www.dammonengineering.com
info@dammonengineering.com
PH: 985.649.5832
Chief Engineer: Brian Mistich, PE
5544 Highway 77 Suite 7
Sidell, LA 70458

REVISIONS

#	DESCRIPTION	DATE

SEAL:

NEW ADA WOMEN AND MEN'S RESTROOM
ELKS LODGE
34212 ELKS ROAD
SIDELL LOUISIANA 70460

JOB No:	2400
DATE:	10-15-2024
DRAWN BY:	CAD
CHECKED BY:	BAM

THIS DOCUMENT IS THE PROPERTY OF DAMMON ENGINEERING, INC. ALL RIGHTS RESERVED. NO PART OF THIS DOCUMENT MAY BE REPRODUCED OR TRANSMITTED IN ANY FORM OR BY ANY MEANS, ELECTRONIC, MECHANICAL, PHOTOCOPYING, RECORDING, OR OTHERWISE, WITHOUT THE PRIOR WRITTEN PERMISSION OF DAMMON ENGINEERING, INC. THIS DOCUMENT WAS PREPARED FOR THE SITE IDENTIFIED ON THIS PAGE. ANY REUSE OF THIS DOCUMENT ON OTHER SITES IS PROHIBITED WITHOUT THE WRITTEN PERMISSION OF DAMMON ENGINEERING, INC.

SHEET TITLE:
WOMEN & MEN'S RESTROOM FLOOR PLAN, FINISH FLOOR PLAN, ELECTRICAL PLAN ELEVATIONS

DRAWING NUMBER:
A101

SHEET No: 1 of # 1

FILE NAME: J:\- Foundation or Structural Only\Elks Lodge Sidell_Jimmy\Women and Mens Current Drawings\A101 - Floor Plan.dwg PLOT DATE & TIME: Tuesday, April 15, 2025 1:38:26 PM