FILE NAME: J:\- Foundations or Structural Only\Elks Lodge Slidell_Kenny\Current Drawings\A101 - Floor Plan.dwg PLOT DATE & TIME: Thursday, August 29, 2024 12:27:26 PM

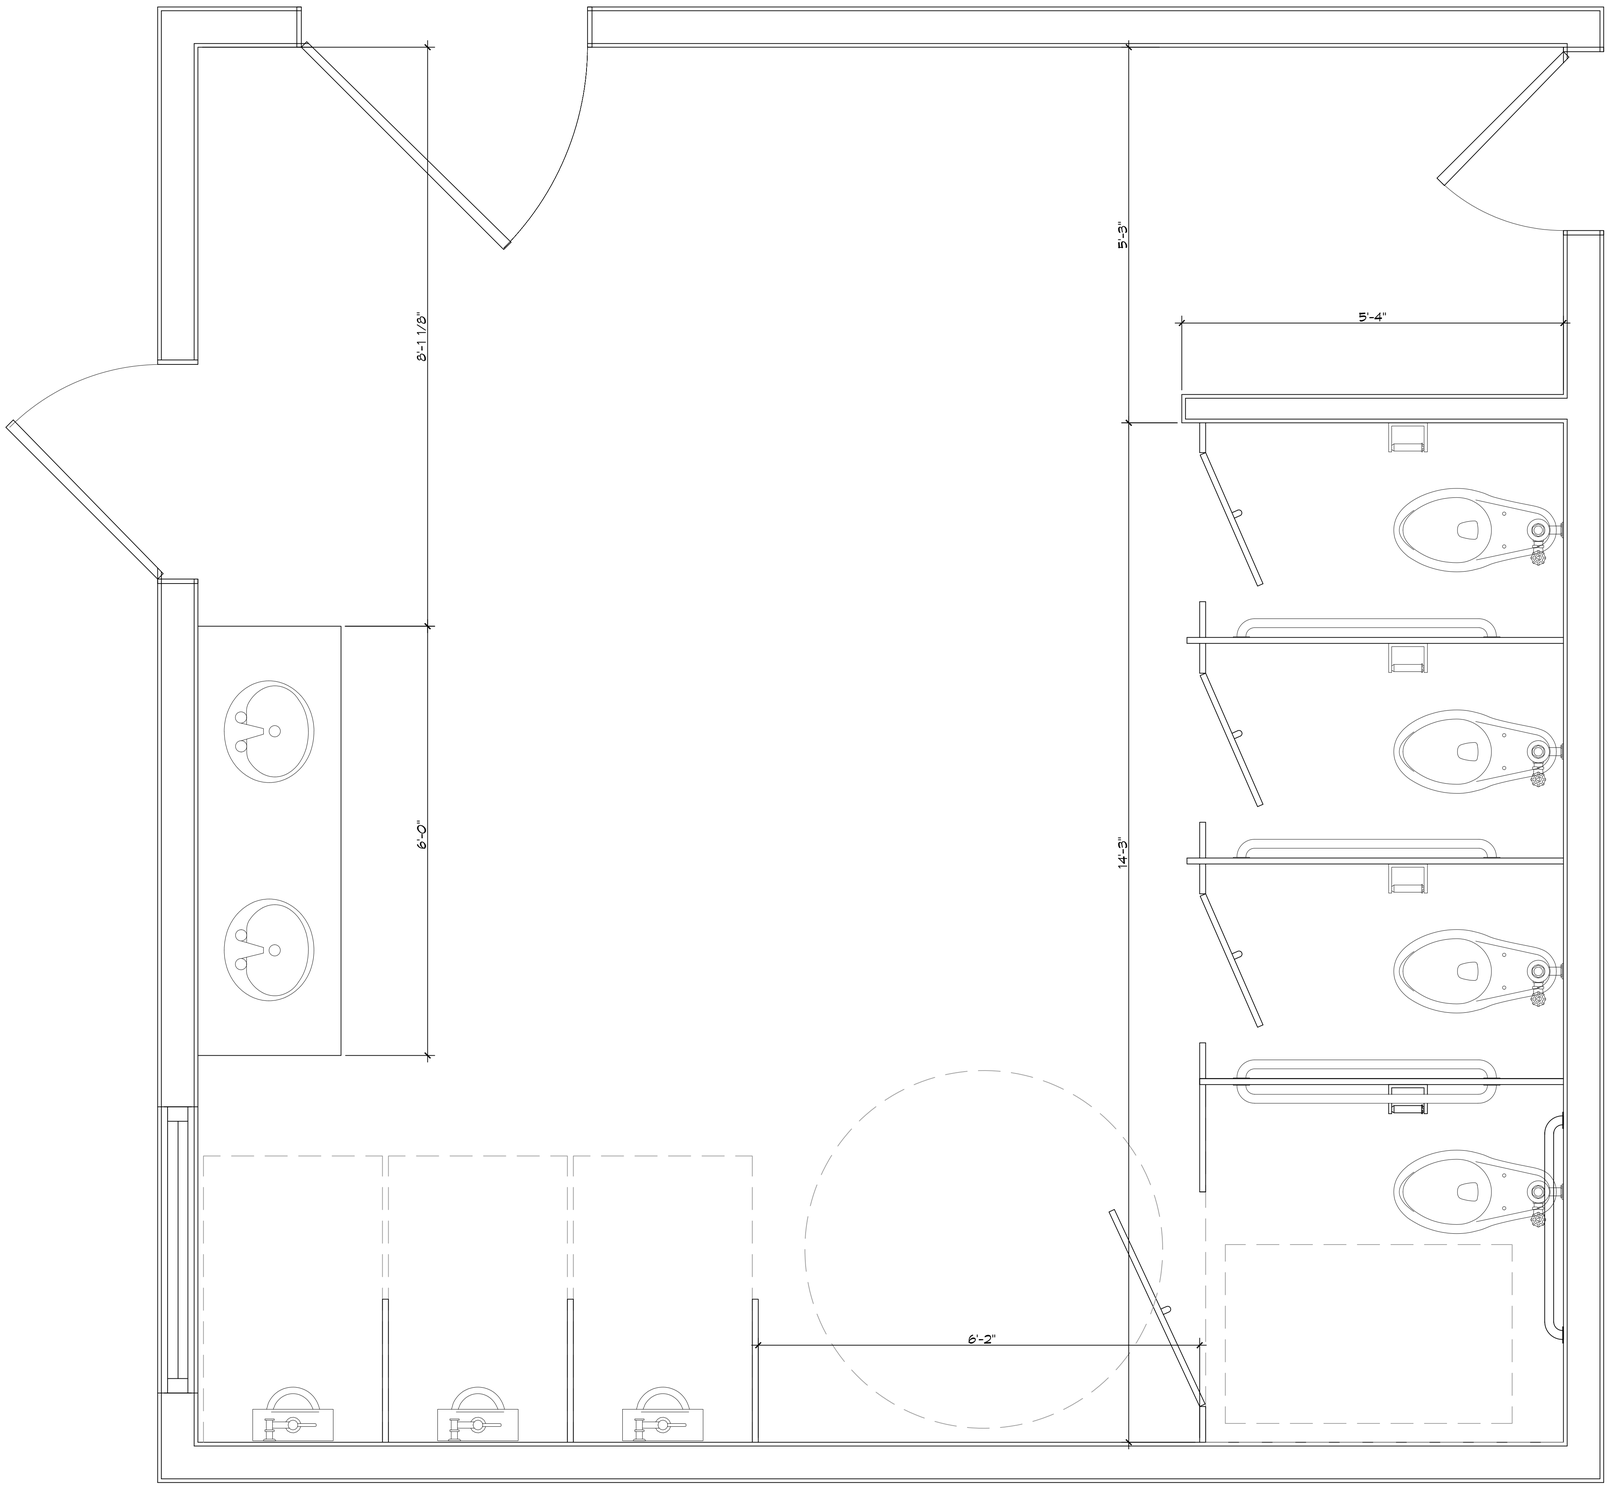

1 PROPOSED FLOOR PLANS
SCALE: 1/2" = 1'-0"

DAMMON ENGINEERING, INC.
LOUISIANA & MISSISSIPPI
Chief Engineer: Brian Mistich, PE
55447 Gum Tree Trail
Slidell, LA 70458
www.dammonengineering.com
info@dammonengineering.com
PH: 985.649.5832

REVISIONS

#	DESCRIPTION	DATE

SEAL:

NEW ADA RESTROOM
ELKS LODGE
34212 ELKS ROAD
SLIDELL LOUISIANA 70460

JOB No:	2400
DATE:	01-30-2024
DRAWN BY:	SVI
CHECKED BY:	CAD

THIS DRAWING IS PROPRIETARY TO DAMMON ENGINEERING, INC. ALL RIGHTS RESERVED. THIS DRAWING IS THE PROPERTY OF DAMMON ENGINEERING, AND MAY NOT BE REPRODUCED OR TRANSFERRED TO OTHERS WITHOUT WRITTEN PERMISSION. THIS DRAWING IS THE PROPERTY OF THE OWNER FOR WHOM IT WAS PREPARED FOR THE PROJECT FOR WHICH IT WAS PREPARED AND CONSIDERED INTELLIGENCE OR TRADE SECRET.

SHEET TITLE:
FLOOR PLAN, ELECTRICAL PLAN, FINISH FLOOR PLAN, ELEVATIONS

DRAWING NUMBER:
A101

SHEET No: 1 of # 1