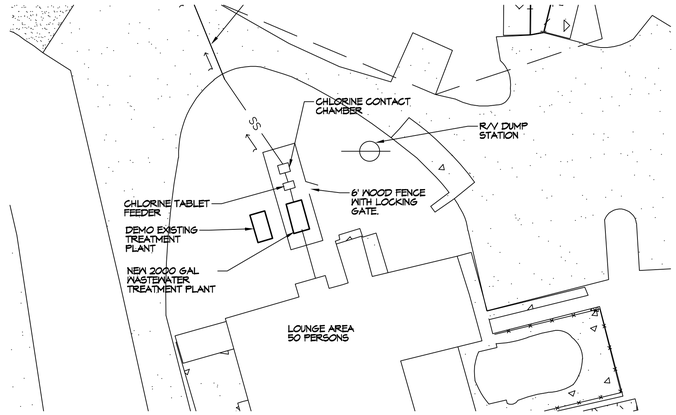

2 TREATMENT PLANT PLAN
SCALE: 1/32" = 1'-0"

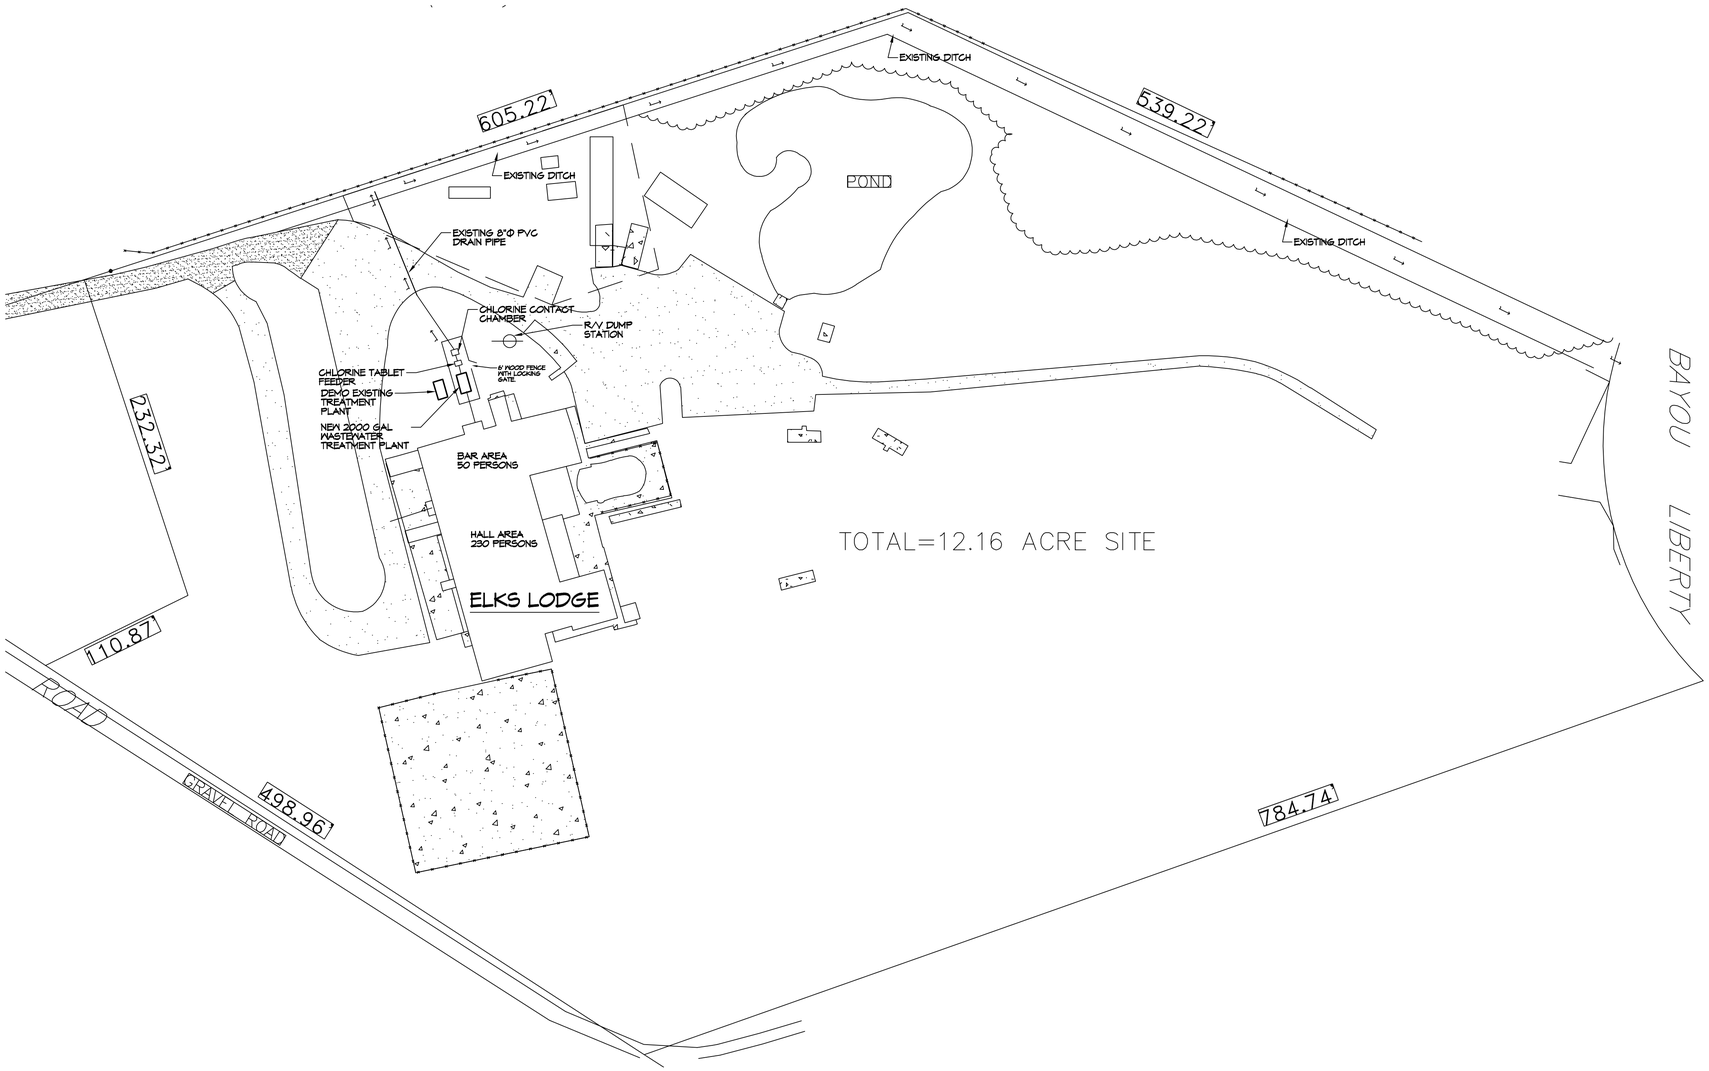

1 SITE PLAN
SCALE: 1" = 50'-0"

DAMMON ENGINEERING, INC.
LOUISIANA & MISSISSIPPI
www.dammonengineering.com
info@dammonengineering.com
PH: 985.649.5832
Chief Engineer: Brian Mistich, PE
554 Old Spanish Trail
Slidell, LA 70458

REVISIONS

#	DESCRIPTION	DATE

SEAL:

NEW 2000 GAL TREATMENT PLANT
ELKS LODGE

34212 ELKS ROAD
SLIDELL LOUISIANA 70460

JOB No:	2025	DATE:	10-16-2025
DRAWN BY:	CKD	CHECKED BY:	BAM

The drawings and specifications, ideas and designs, represented thereby are and shall remain the property of Dammon Engineering, and no part thereof shall be used, copied or disclosed to others without prior written consent of Dammon Engineering. Dammon Engineering, Inc. cannot verify the accuracy of specifications and construction documents not prepared by Dammon Engineering, Inc. Please contact with any discrepancy of specifications and construction documents not prepared by Dammon Engineering, Inc.

SHEET TITLE:
SITE PLAN & NEW 2000 GAL TREATMENT PLANT PLAN

DRAWING NUMBER:
C101

SHEET No: 1 of # 2

FILE NAME: J:\Jc_Foundations & Structural Sys\Elks Lodge Slidell Johns\New Treatment Plant\Working drawings\C101 - Site Drainage Plan.dwg PLOT DATE & TIME: Thursday, October 16, 2025 10:48:42 AM