PILING COUNT
16 PILING COUNT

PILING NOTES

1. PILES ARE TO BE CLASS B PRESSURE TREATED 25 FT. IN LENGTH WITH A 8 INCH TIP AND 12" BUTT .
2. ALL PILES SHALL BE DRIVEN TO REFUSAL.
3. CONTRACTOR SHALL DRIVE TEST PILE.
4. NO FIELD SUPERVISION OR INSPECTION PROVIDED UNDER THIS SEAL UNLESS OTHERWISE NOTED.
5. PILE LAYOUT MAY BE MODIFIED DUE TO ACTUAL DRIVING CONDITIONS. ENGINEER TO BE NOTIFIED ON ANY MODIFICATION.
7. A PILE BLOW COUNT LOG OF ALL PILES IS TO BE SUBMITTED TO THE ENGINEER OF RECORD. FAILURE TO SUBMIT SAID LOG WILL RELEASE THE ENGINEER OF ALL RESPONSIBILITY AFTER 5 DAYS OF INSTALLING.

GENERAL NOTES

1. ALL LUMBER SHALL BE PRESSURE TREATED WITH A RETENTION OF .4 PER C.F.
2. ALL FASTENERS SHALL BE HOT DIPPED GALVANIZED (HDG) PER ASTM A153.
3. ALL CONNECTORS SHALL BE HDG PER ASTM A653, CLASS G185 SHEET WITH 1.85 OZ/SF ZINC COATING.

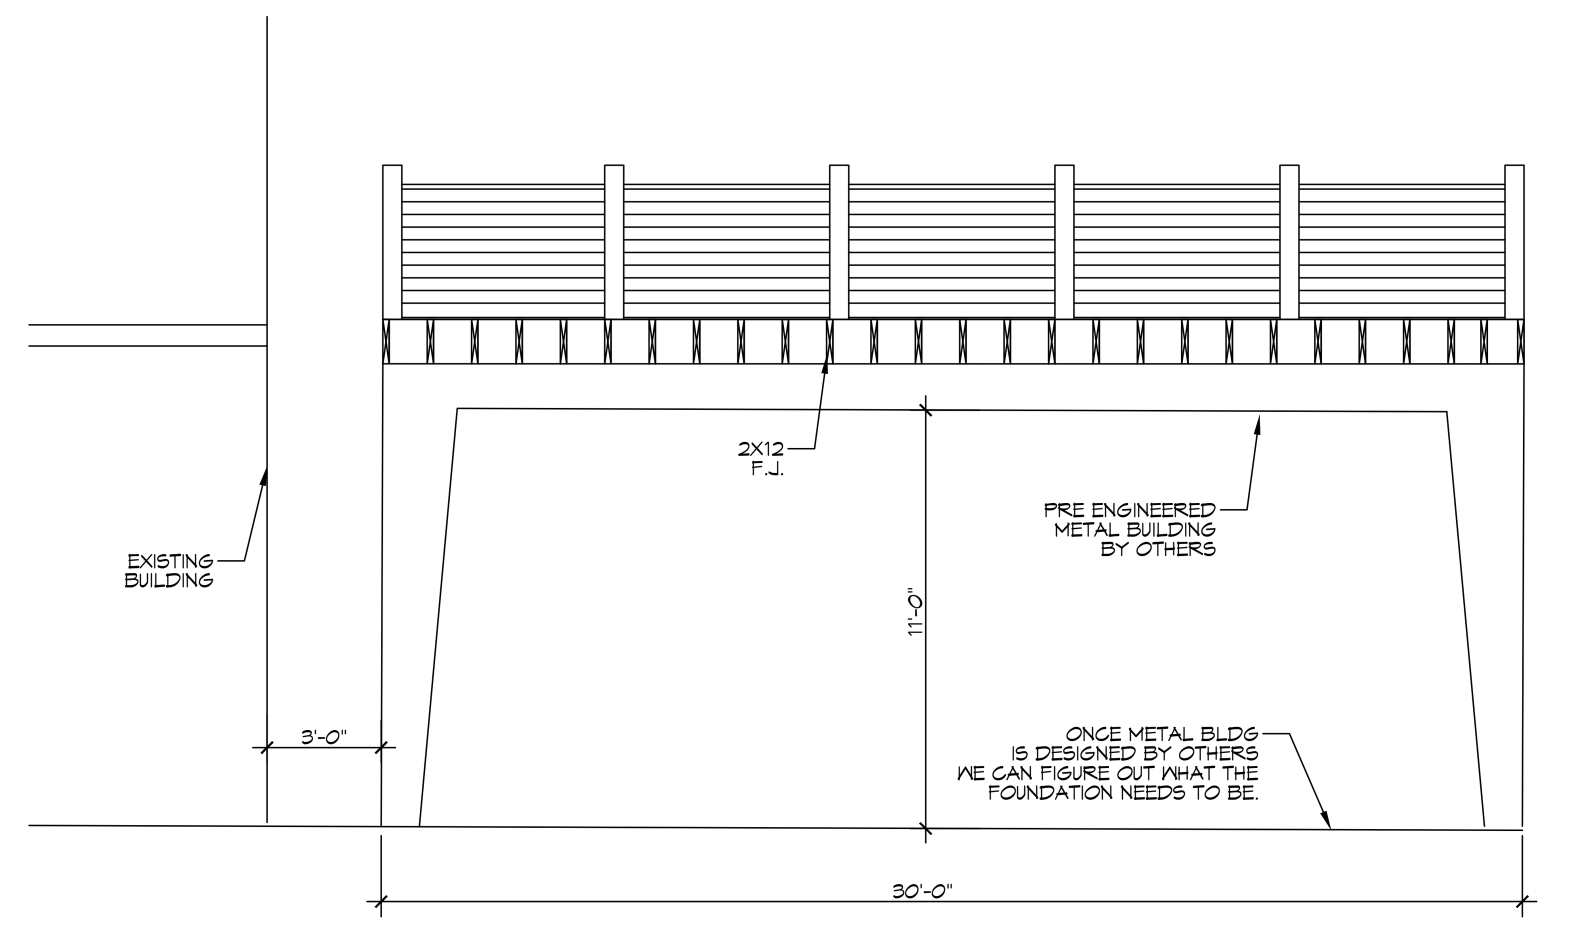

A S101 S101 FRAMING SECTION
SCALE: 3/4" = 1'-0" DECK

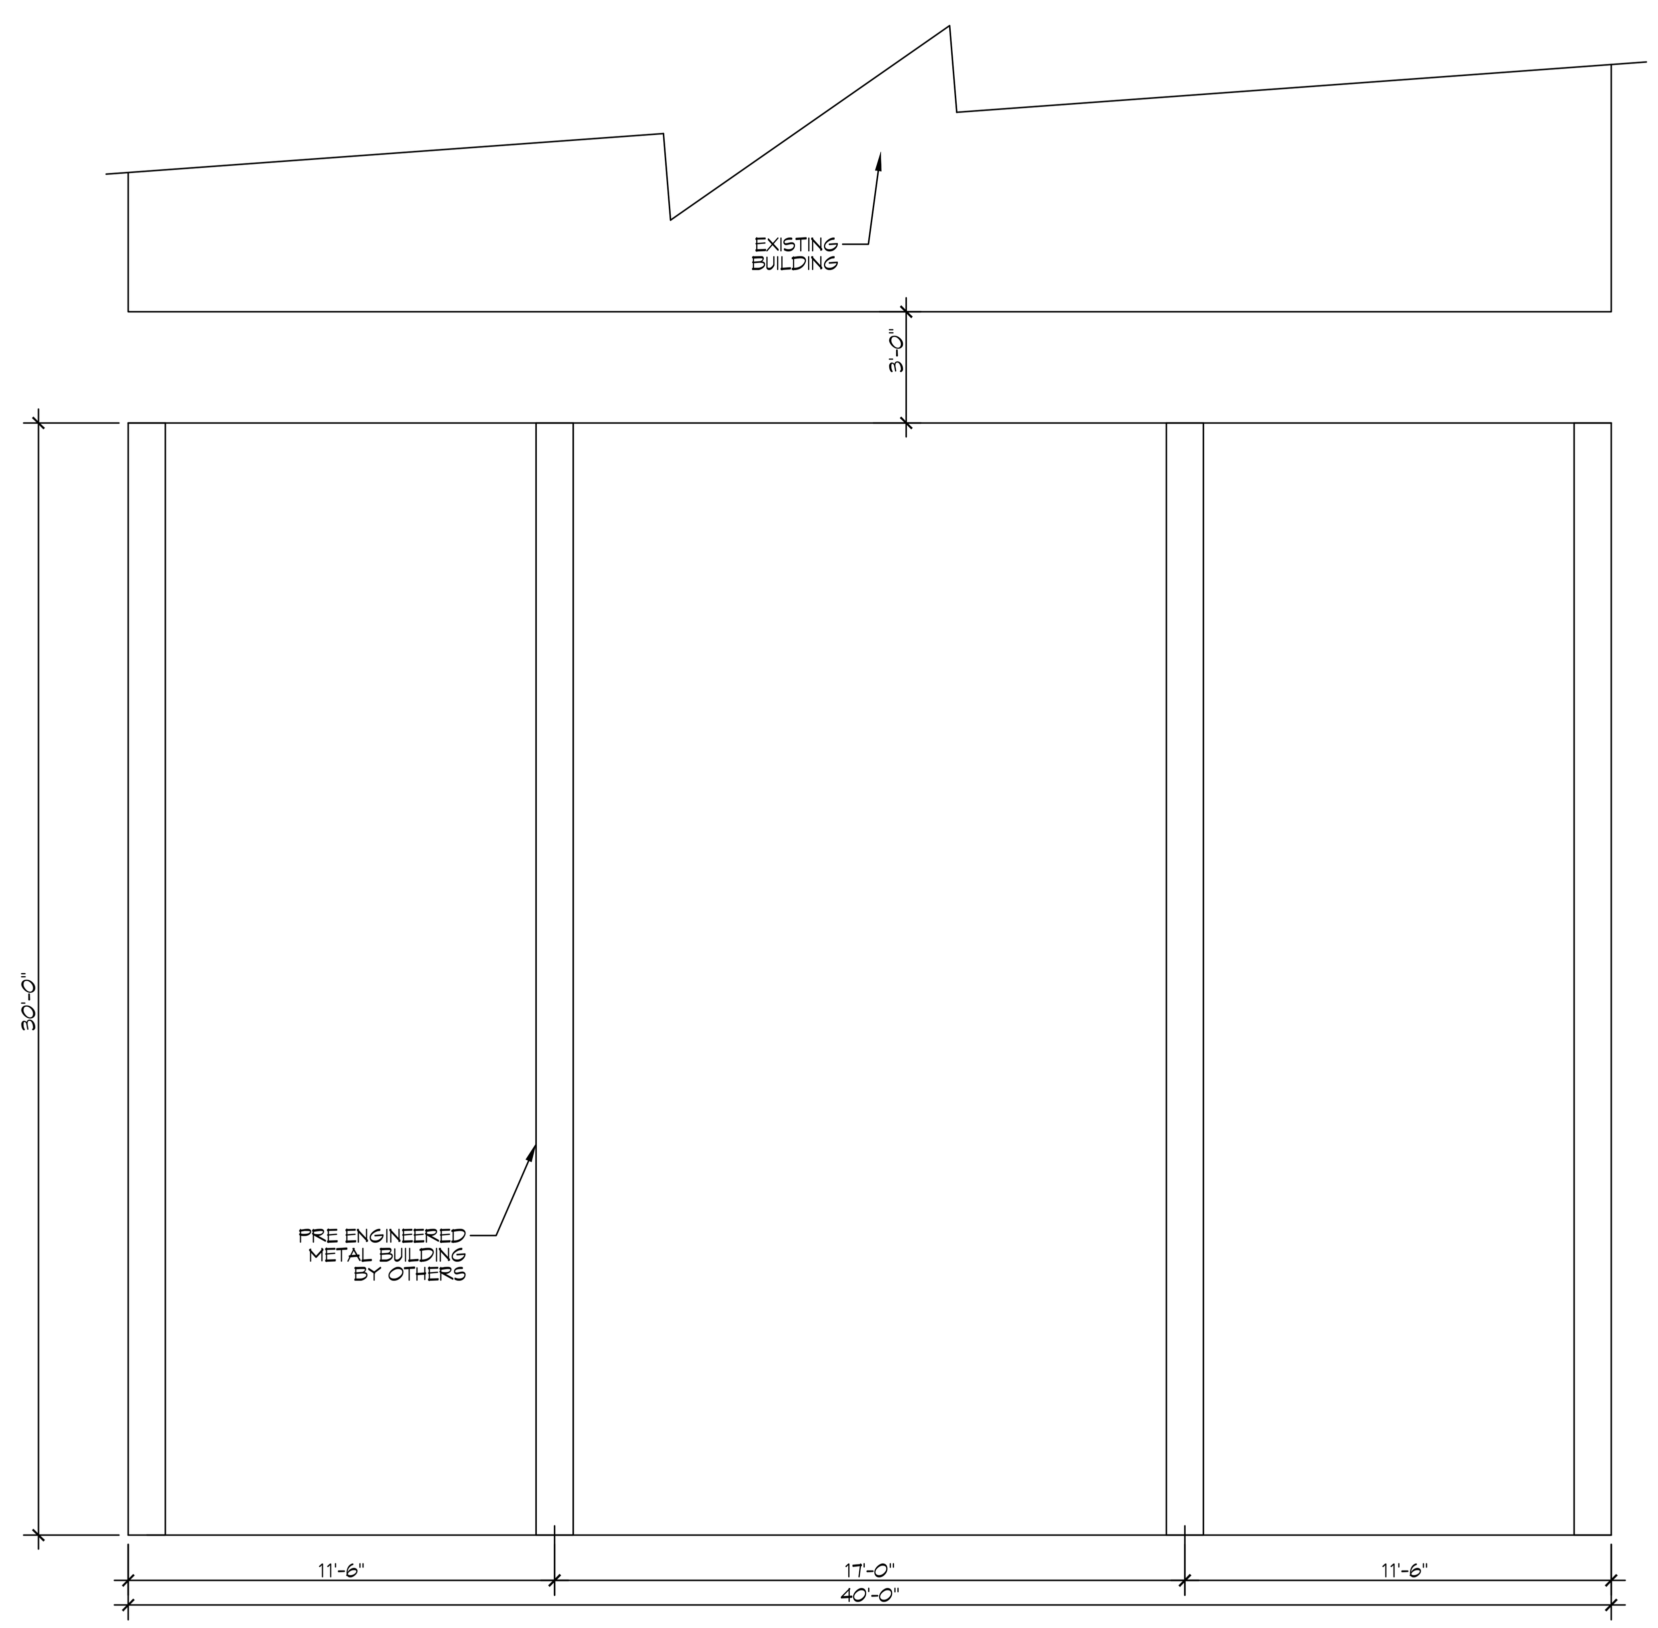

3 METAL BLDG COLUMN AND BEAM PLAN
SCALE: 1/4" = 1'-0" FRAMING

DAMMON ENGINEERING, INC.
LOUISIANA & MISSISSIPPI
Chief Engineer: Brian Mistich, PE
554 Old Spanish Trail
Slidell, LA 70458
www.dammonengineering.com
info@dammonengineering.com
PH: 985.649.5832

#	DESCRIPTION	DATE

REVISIONS

SEAL:

NEW OBSERVATION DECK
FOGGY WATERS MARINA
58047 LA-433
BAYOU LIBERTY ROAD
SLIDELL, LA 70460

JOB No: 2024 DATE: 06-10-25
DRAWN BY: CAD CHECKED BY: BAM

SHEET TITLE:
OBSERVATION DECK, PILING PLAN AND FRAMING PLAN

DRAWING NUMBER:
S101

SHEET No: 3 of 1