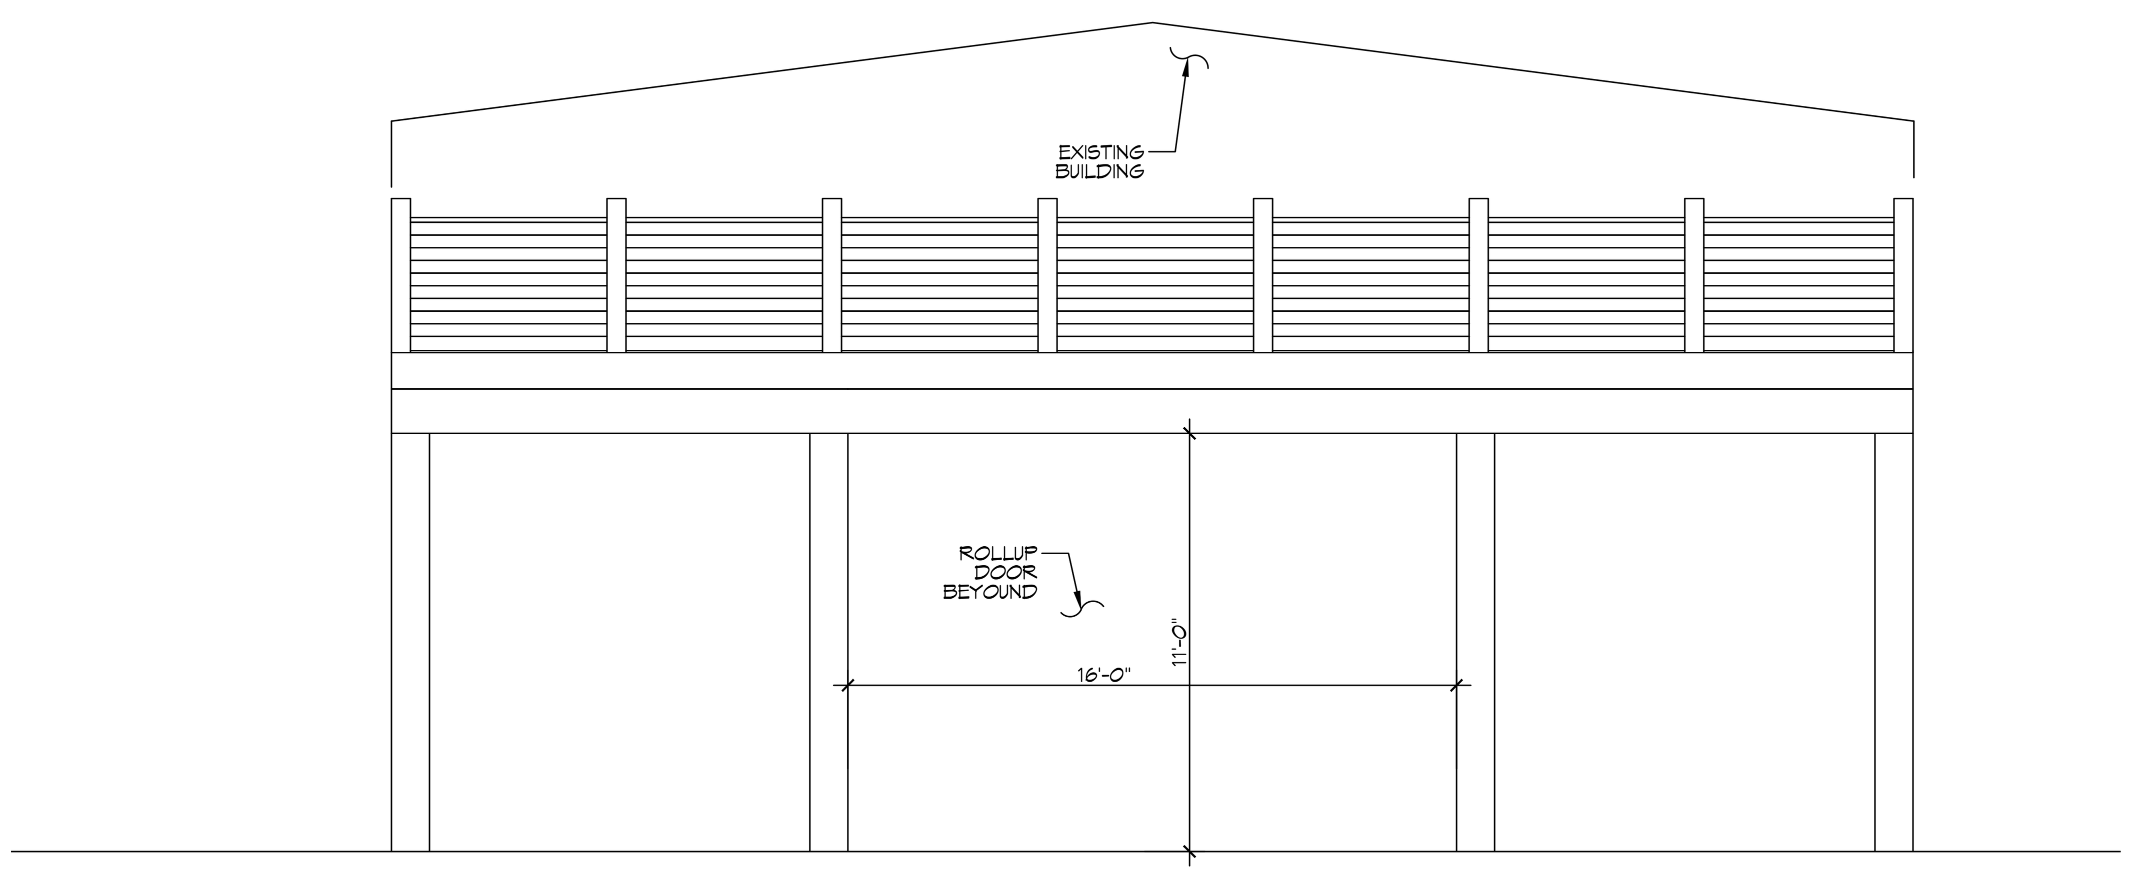

1 OBSERVATION DECK FRONT ELEVATION
SCALE: 1/4" = 1'-0"
LAYOUT

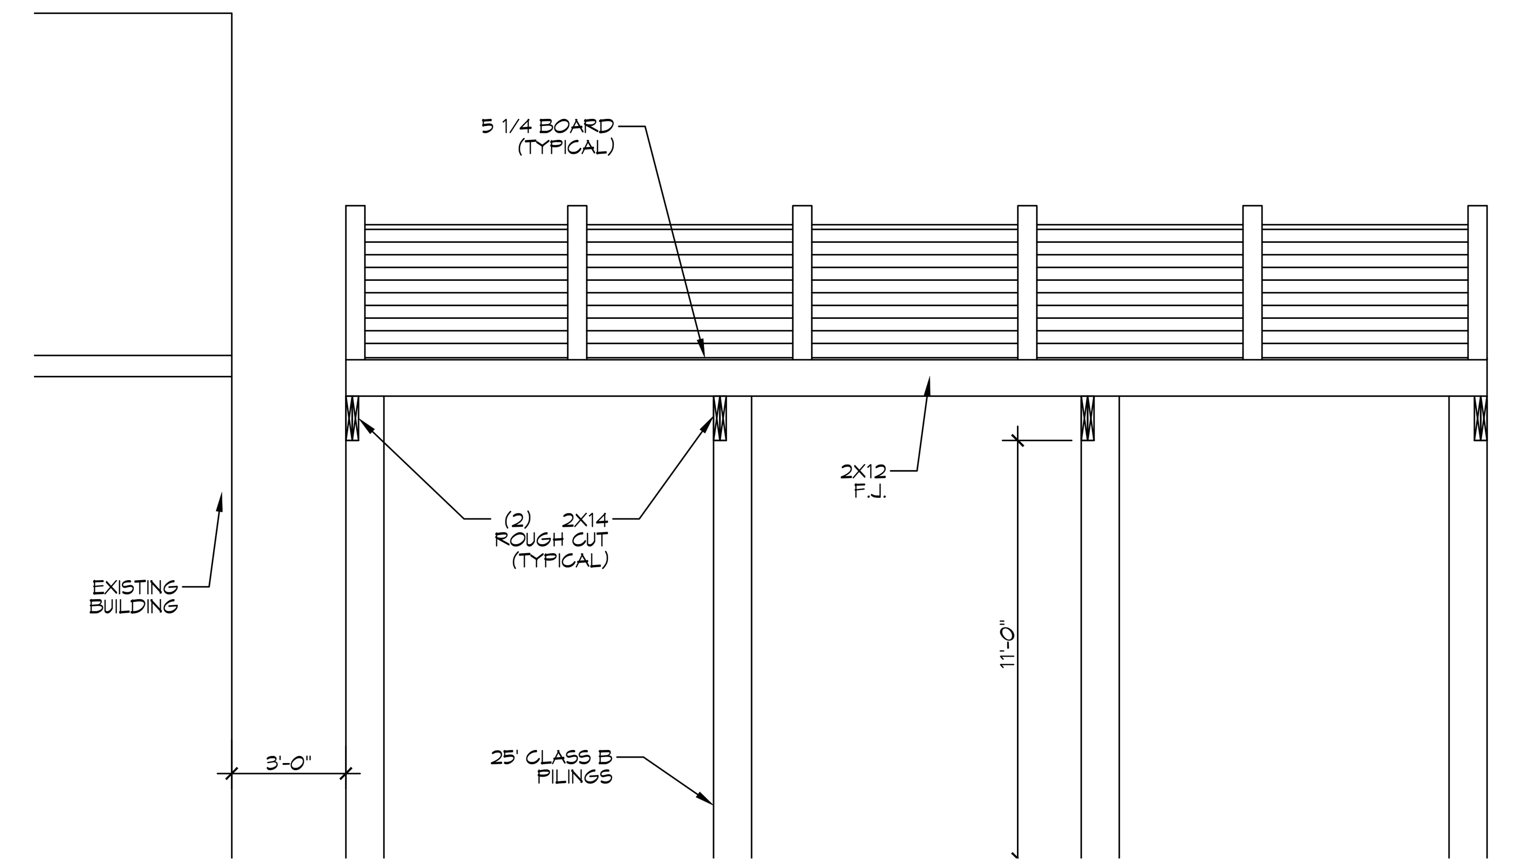

A FRAMING SECTION
S101 | S101
SCALE: 3/4" = 1'-0"
DECK

PILING COUNT

16 PILING COUNT

PILING NOTES

1. PILES ARE TO BE CLASS B PRESSURE TREATED 25 FT. IN LENGTH WITH A 8 INCH TIP AND 12" BUTT .
2. ALL PILES SHALL BE DRIVEN TO REFUSAL.
3. CONTRACTOR SHALL DRIVE TEST PILE.
4. NO FIELD SUPERVISION OR INSPECTION PROVIDED UNDER THIS SEAL UNLESS OTHERWISE NOTED.
5. PILE LAYOUT MAY BE MODIFIED DUE TO ACTUAL DRIVING CONDITIONS. ENGINEER TO BE NOTIFIED ON ANY MODIFICATION.
7. A PILE BLOW COUNT LOG OF ALL PILES IS TO BE SUBMITTED TO THE ENGINEER OF RECORD. FAILURE TO SUBMIT SAID LOG WILL RELEASE THE ENGINEER OF ALL RESPONSIBILITY AFTER 5 DAYS OF INSTALLING.

GENERAL NOTES

1. ALL LUMBER SHALL BE PRESSURE TREATED WITH A RETENTION OF .4 PER C.F.
2. ALL FASTENERS SHALL BE HOT DIPPED GALVANIZED (HDG) PER ASTM A153.
3. ALL CONNECTORS SHALL BE HDG PER ASTM A653, CLASS G185 SHEET WITH 1.85 OZ/SF ZINC COATING.

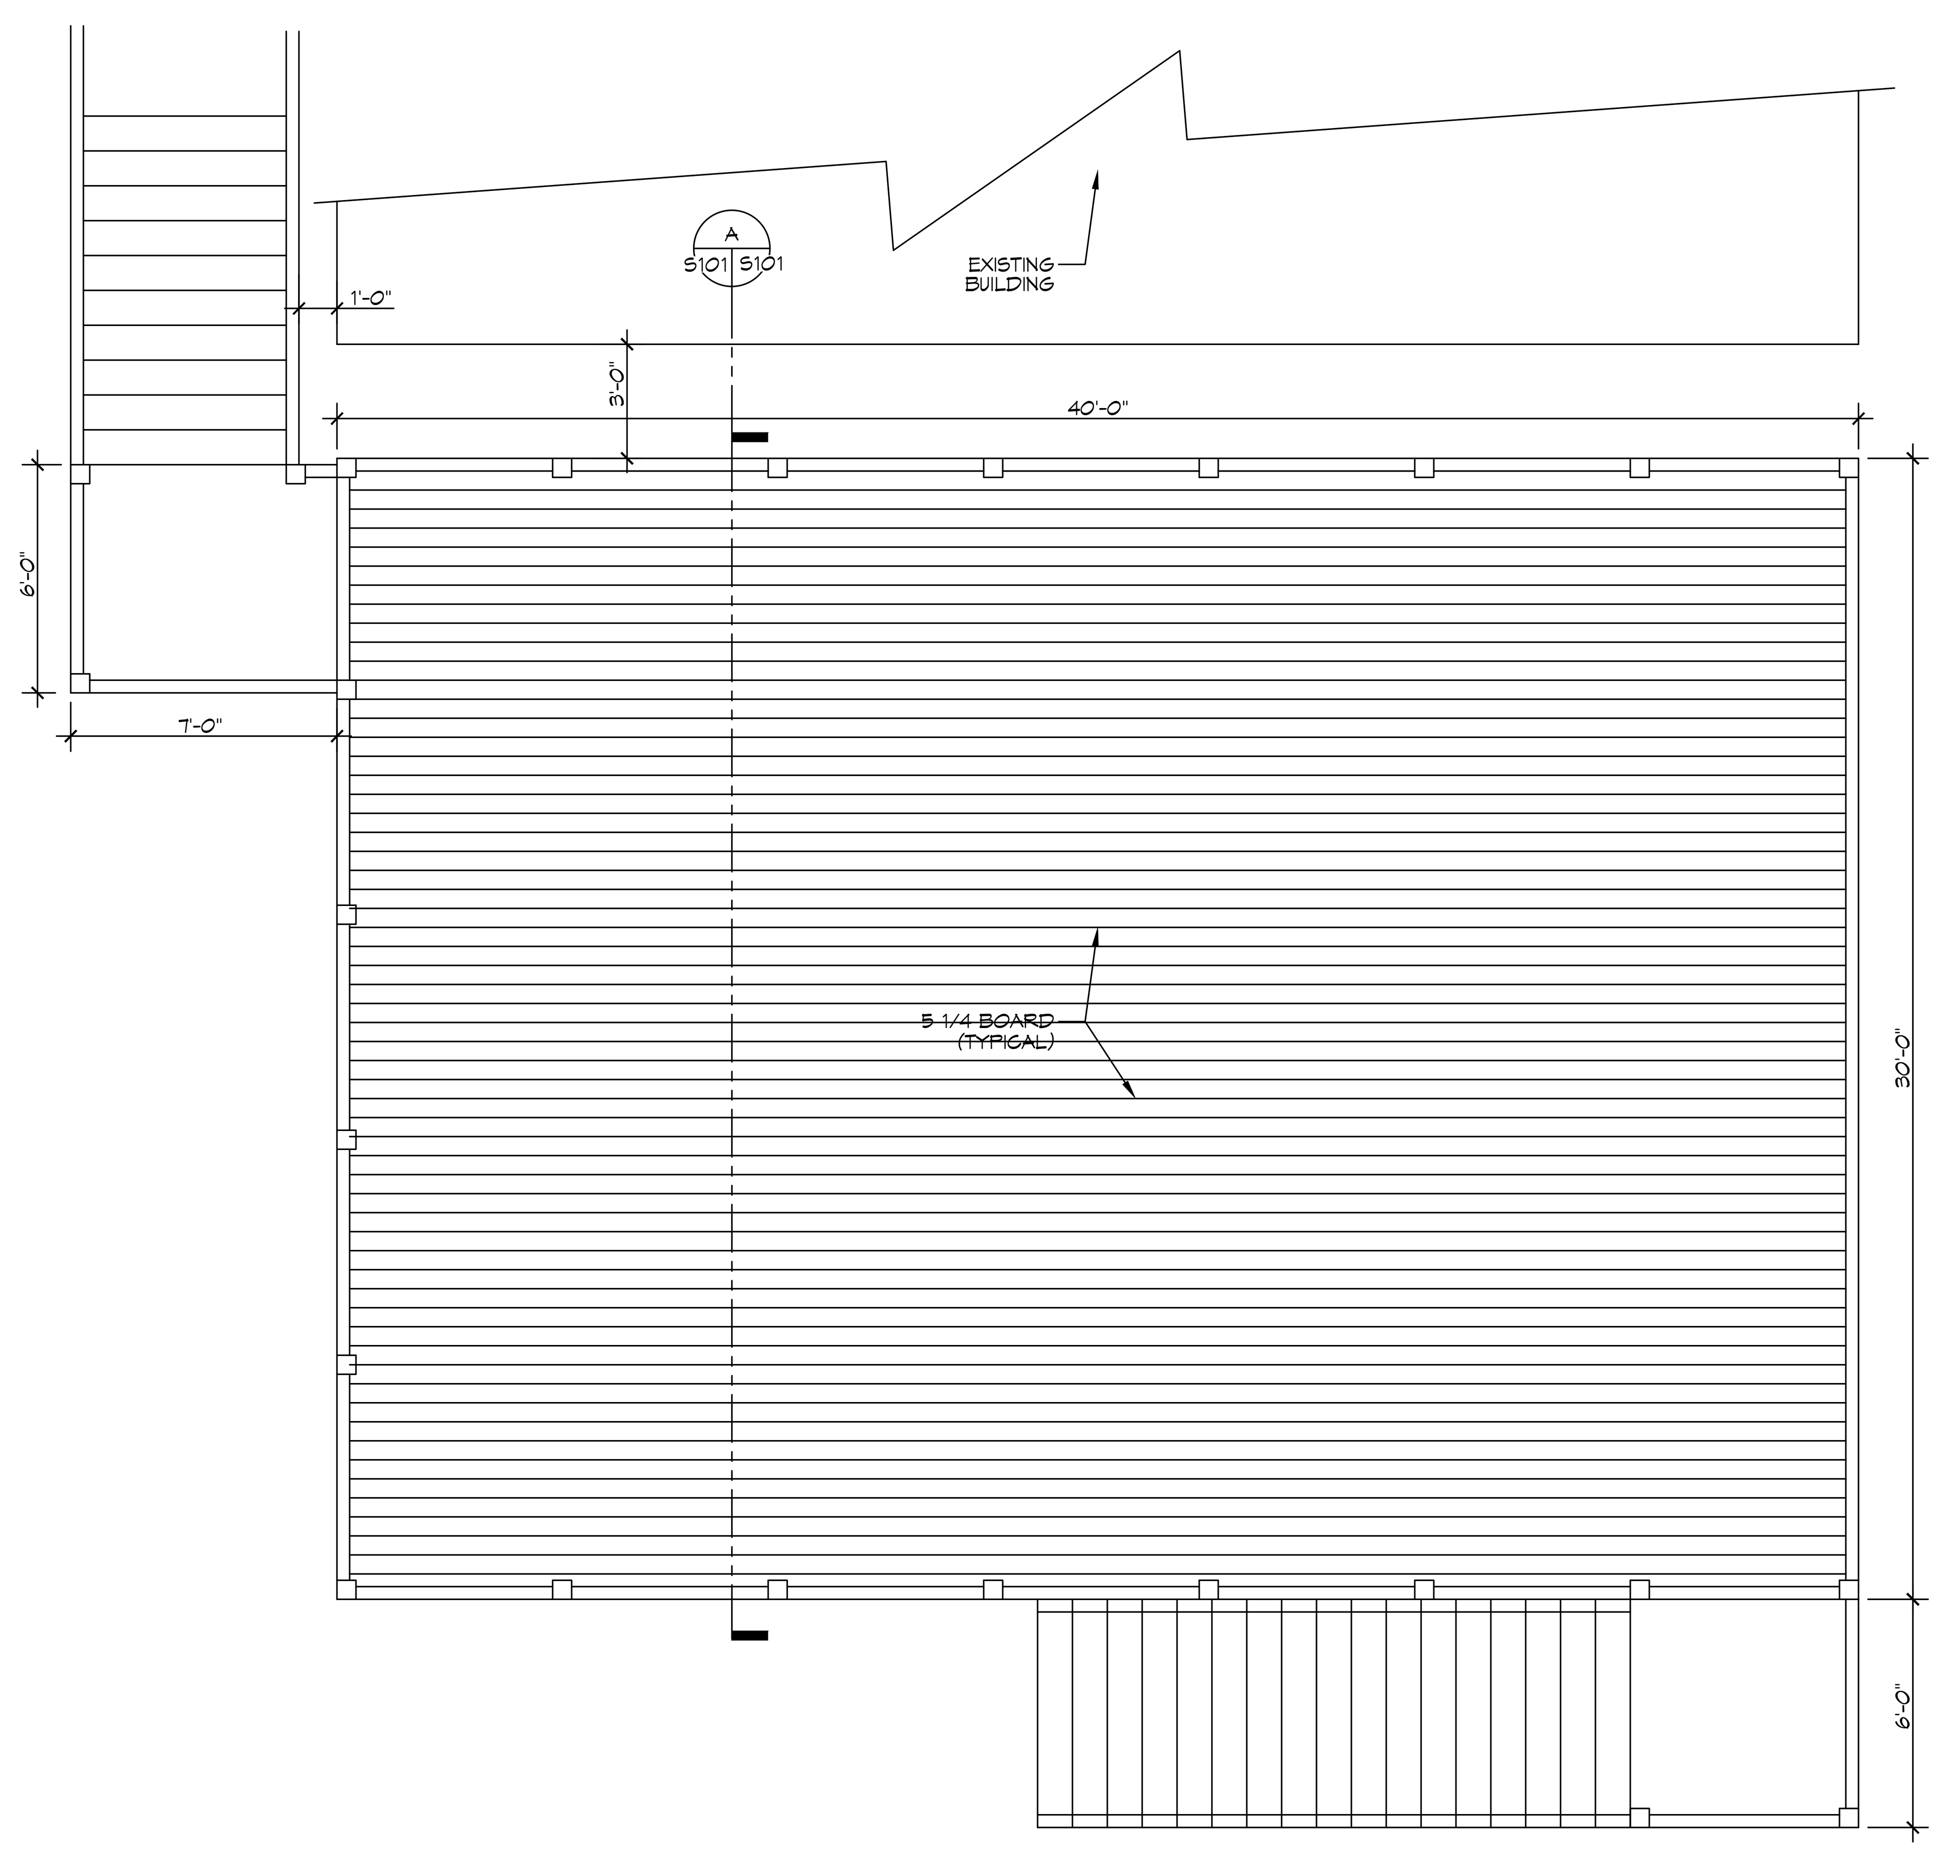

2 OBSERVATION DECK PLAN VIEW
SCALE: 1/4" = 1'-0"
LAYOUT

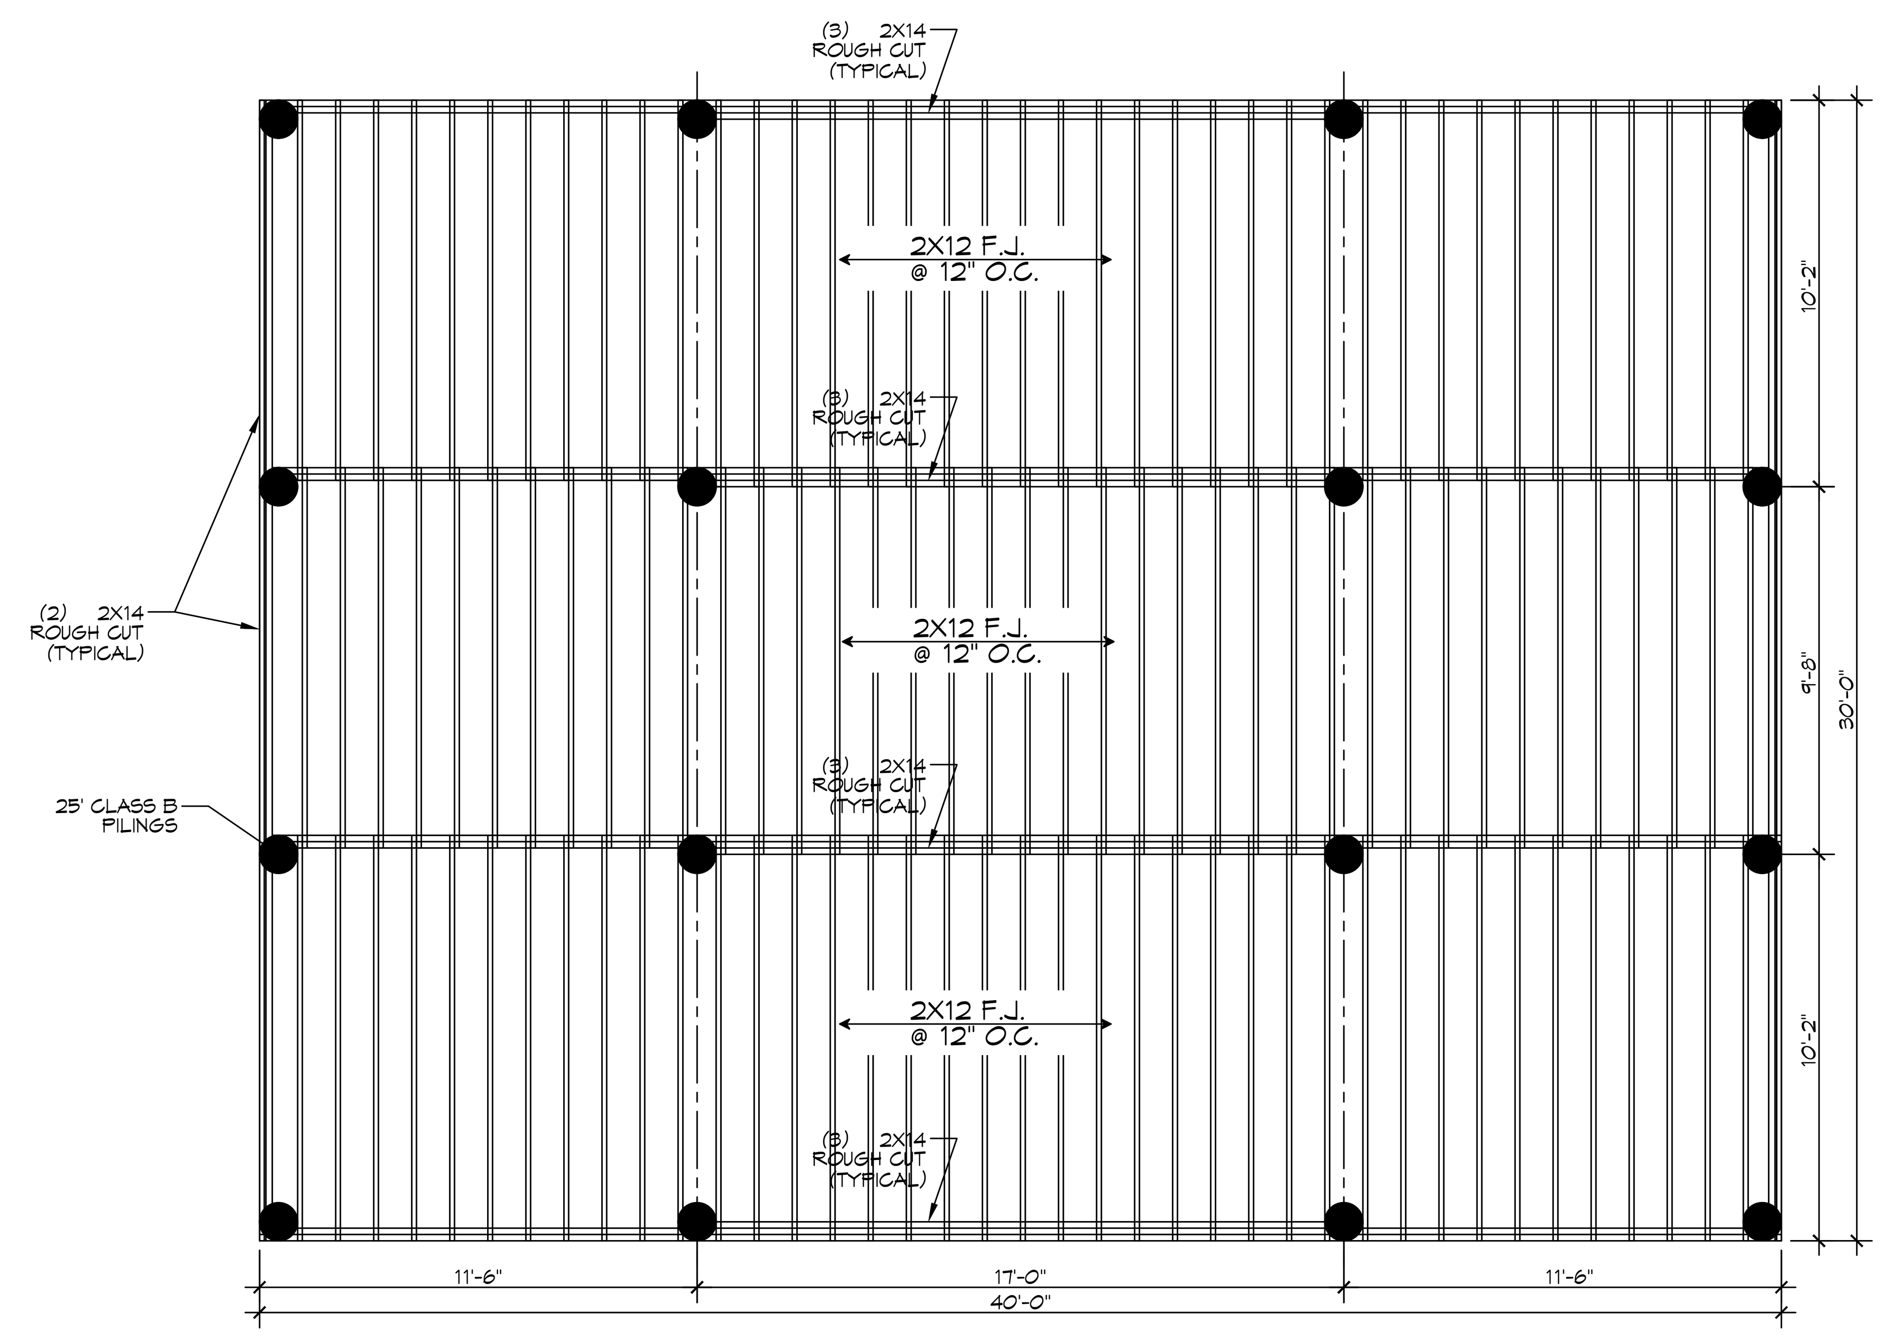

3 PILING AND FRAMING PLAN
SCALE: 1/4" = 1'-0"
FRAMING

DAMMON ENGINEERING, INC.
LOUISIANA & MISSISSIPPI
Chief Engineer: Brian Mistich, PE
554 Old Spanish Trail
Slidell, LA 70458
www.dammonengineering.com
info@dammonengineering.com
PH: 985.649.5832

REVISIONS

#	DESCRIPTION	DATE

SEAL:

NEW OBSERVATION DECK
FOGGY WATERS MARINA
58047 LA-433
BAYOU LIBERTY ROAD
SLIDELL, LA 70460

JOB No: 2024	DATE: 06-10-25
DRAWN BY: CKD	CHECKED BY: BAM

The above drawings and specifications, designs and arrangements represented thereby are and shall remain the property of Dammon Engineering, and no part thereof shall be copied, disclosed to others, or used in connection with any work or project other than the specific project for which the have been prepared and developed without written consent of Dammon Engineering. Visual contact with these drawings or specifications shall constitute conclusive evidence of acceptance of these restrictions.

SHEET TITLE:
OBSERVATION DECK, PILING PLAN AND FRAMING PLAN

DRAWING NUMBER:
S101

SHEET No: 3 of 1