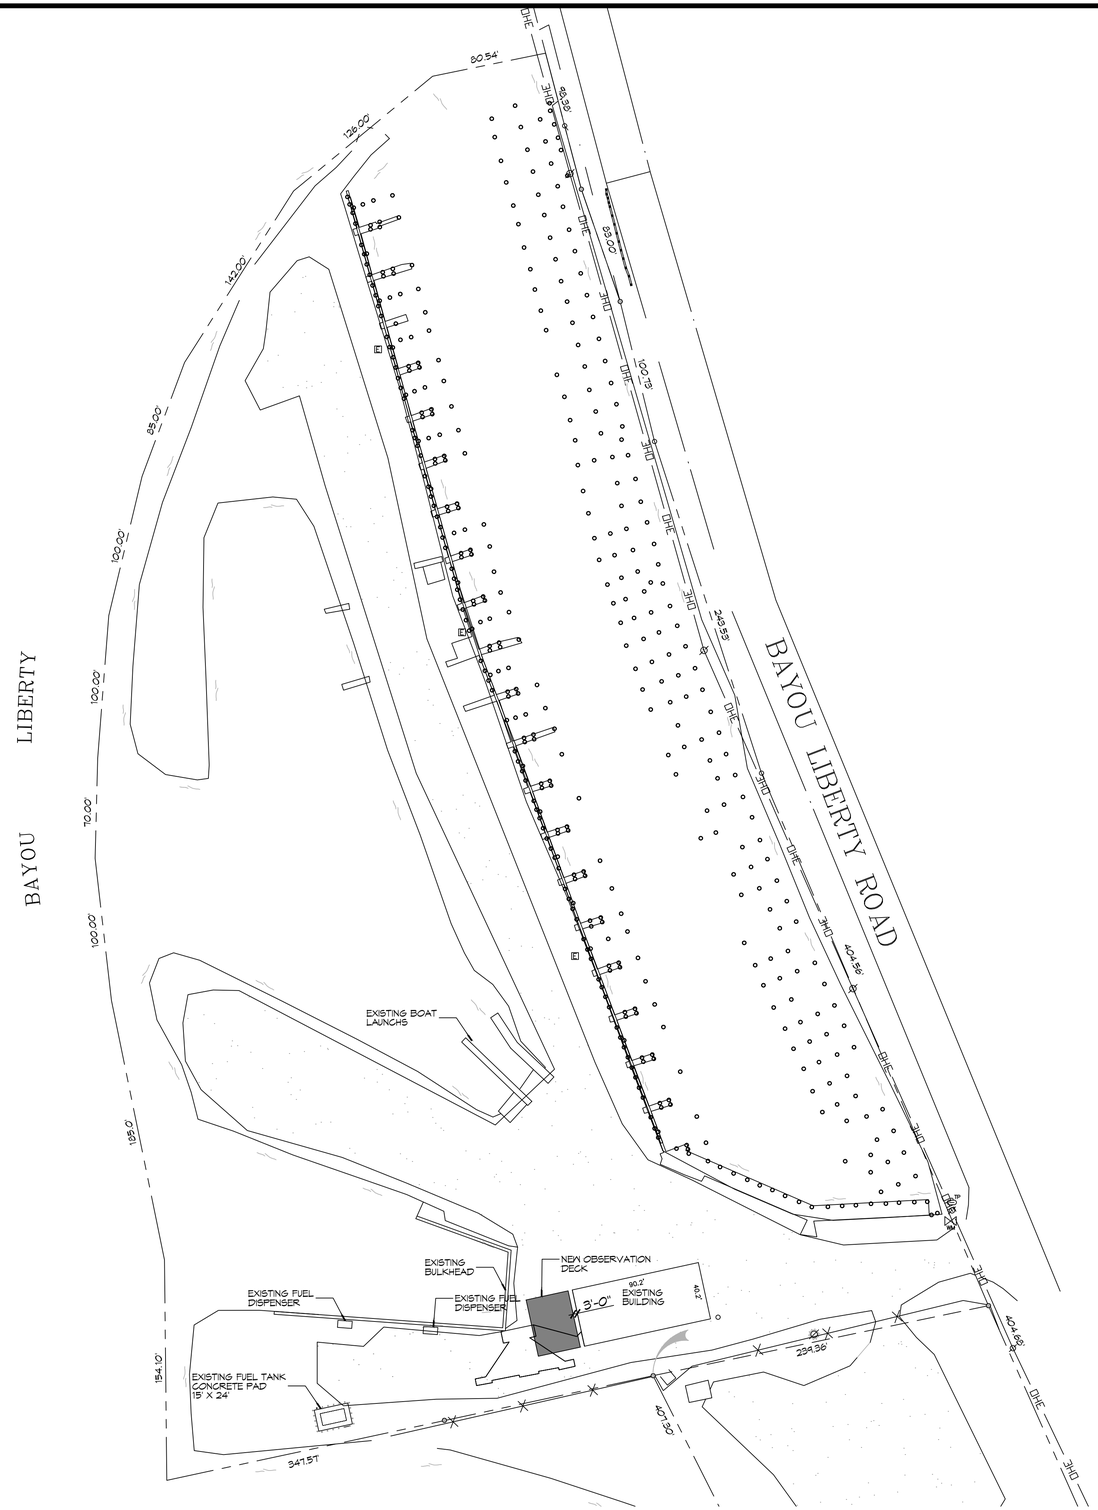

1 PROPOSED OBSERVATION DECK SITE PLAN
SCALE: 1" = 50'-0"

ZONING

PF-3 PUBLIC FACILITY

DESIGN CRITERIA

THE CONSTRUCTION FOR SAID RESIDENCE, WHERE BASIC WIND SPEED IS 140 MILES PER HOUR, WIND EXPOSURE ZONE C, IS DESIGNED IN ACCORDANCE WITH: AMERICAN FOREST AND PAPER ASSOCIATION (AF&PA) WOOD FRAME CONSTRUCTION MANUAL FOR ONE AND TWO FAMILY DWELLINGS (WFCM) 2001 EDITION AS WELL AS THE INTERNATIONAL RESIDENTIAL CODE (IRC) 2021 EDITION

SHEET INDEX

SHEET #	SHEET TITLE
C101	PROPOSED OBSERVATION DECK SITE PLAN
C102	EROSION CONTROL PLAN
S101	OBSERVATION DECK, PILING PLAN AND FRAMING PLAN
S102	OBSERVATION DECK ELEVATIONS

N
W E
S

GRAPHIC SCALE
1 0 2 1
(IN FEET)
1 INCH = 1 FEET

DAMMON ENGINEERING, INC.
LOUISIANA & MISSISSIPPI
www.dammonengineering.com
info@dammonengineering.com
PH: 985.649.5832

Chief Engineer: Brian Mistich, PE
5504 Oakwood Trail
Slidell, LA 70458

REVISIONS

#	DESCRIPTION	DATE

SEAL:

NEW OBSERVATION DECK
FOGGY WATERS MARINA
5504T LA-433
BAYOU LIBERTY ROAD
SLIDELL, LA 70460

JOB No:	2025	DATE:	06-26-25
DRAWN BY:	CKD	CHECKED BY:	BAM

These plans and specifications, regardless of the form in which they are prepared, are instruments of service and shall remain the property of Dammon Engineering, and are not to be used in whole or in part for any other project without written consent of Dammon Engineering. Reproducing, copying or assigning to any other firm or person for public or private use is prohibited and any violation will be prosecuted to the fullest extent of the law. These plans and specifications are copyrighted and protected by Federal copyright laws.

SHEET TITLE:
PROPOSED OBSERVATION DECK SITE PLAN

DRAWING NUMBER:
C101

SHEET No: 1 of 4