FILE NAME: J:_Foundations w_Structural Slab\Jaime Gomez\Current Drawings\A101 - Floor Plan.dwg, PLOT DATE & TIME: Thursday, July 17, 2025, 8:48:05 AM

DESIGN CRITERIA

THE CONSTRUCTION FOR SAID RESIDENCE, WHERE Vult WIND SPEED IS 140 MILES PER HOUR AND Vasd WIND SPEED IS 130 MPH, WIND EXPOSURE ZONE C, IS DESIGNED IN ACCORDANCE WITH: AMERICAN FOREST AND PAPER ASSOCIATION (AF&PA) WOOD FRAME CONSTRUCTION MANUAL FOR ONE AND TWO FAMILY DWELLINGS (WFCM) 2001 EDITION AS WELL AS THE INTERNATIONAL RESIDENTIAL CODE (IRC) 2021 EDITION. STRUCTURE SHALL BE BUILT TO THE 2021 INTERNATIONAL ENERGY CONSERVATION CODE (2021 IECC) AND STATE AMENDMENTS ADOPTED JULY 1, 2025.

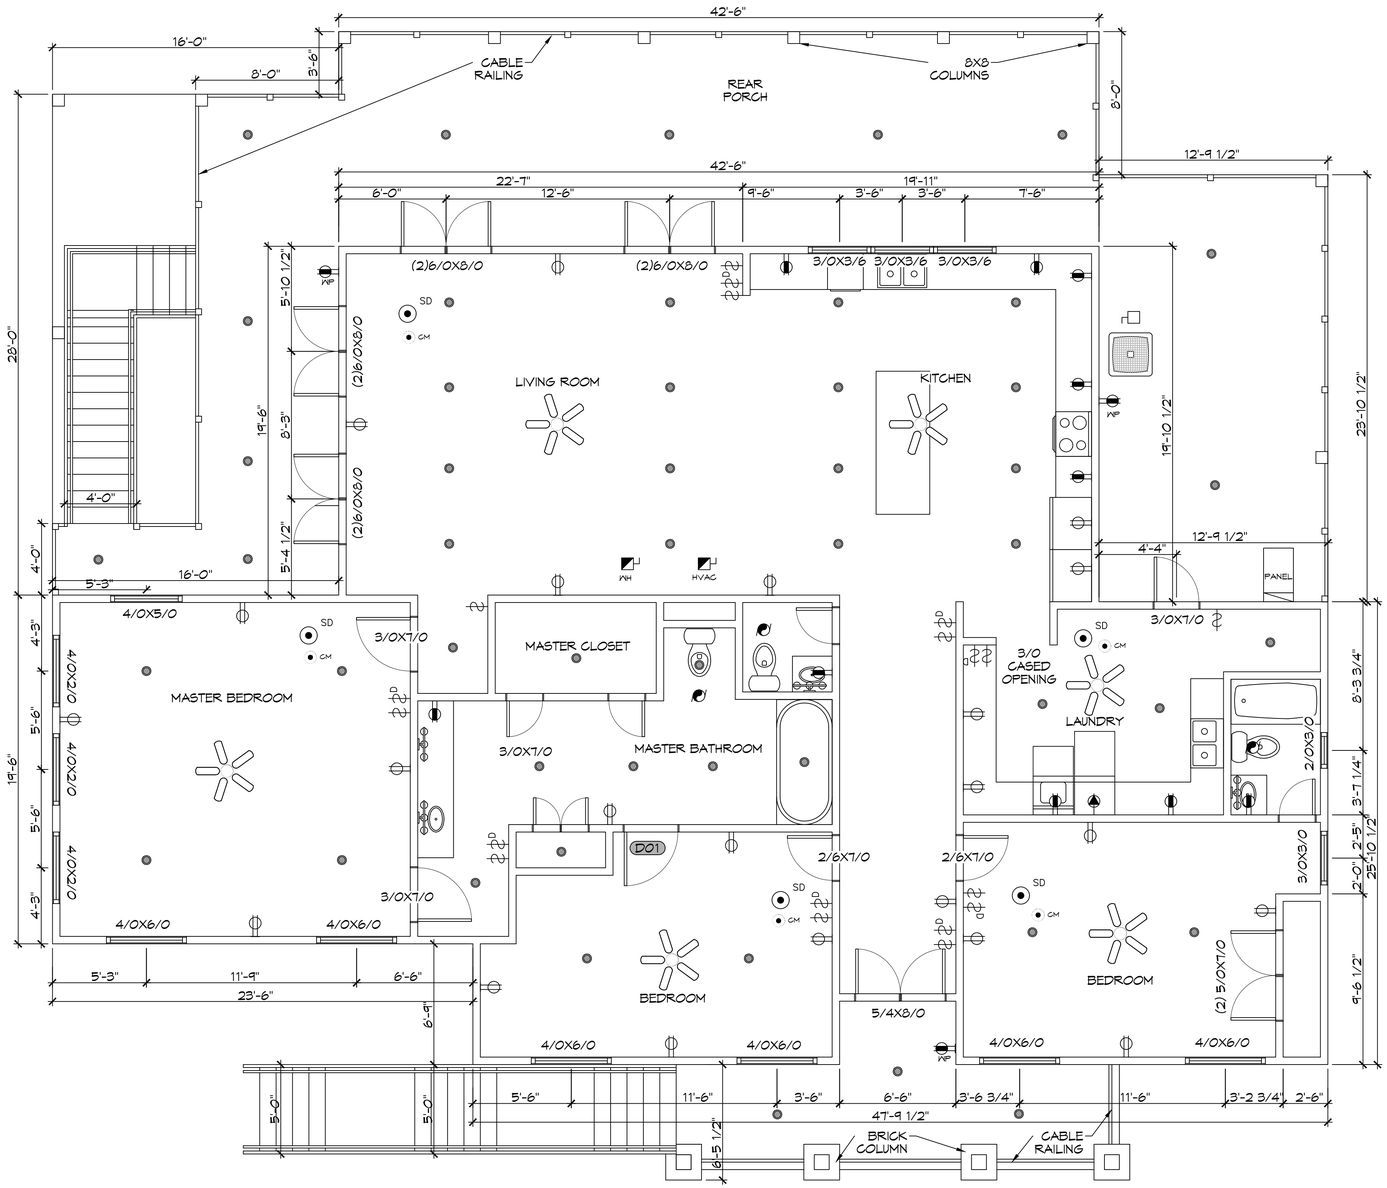

2 FLOOR PLAN
SCALE: 1/4" = 1'-0"

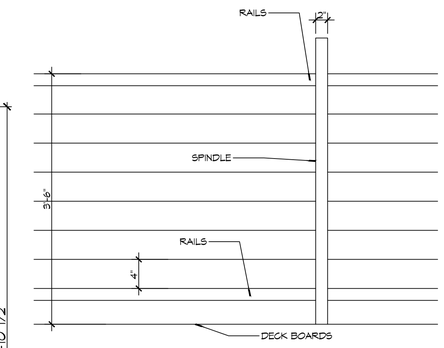

3 RAILING DETAIL
SCALE: 1"= 1'-0"

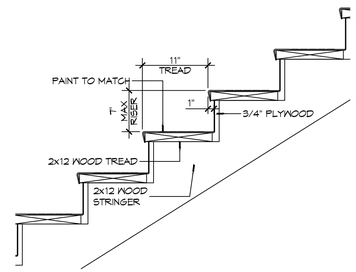

4 STAIR DETAIL
SCALE: 1"= 1'-0"

DAMMON ENGINEERING, INC.
LOUISIANA & MISSISSIPPI
www.dammonengineering.com
info@dammonengineering.com
PH: 985.649.5832
Chief Engineer: Brian Mistich, PE
1564 Gause Blvd. Slidell, LA 70458

REVISIONS

#	DESCRIPTION	DATE

SEAL:

STATE OF LOUISIANA
BRIAN A. MISTICH
License No. 30187
PROFESSIONAL ENGINEER

HOUSE PLAN

JAMIE GOMEZ

2109 10TH STREET
SLIDELL, LOUISIANA 70458

DATE: 07-17-2025
JOB No:
DRAWN BY: CKD
CHECKED BY: BAM

The ideas and designs incorporated on these plans, as an instrument of service, are the property of Dammon Engineering, and were developed for use on and in connection with the specified project. None of the ideas or designs may be used by any person, firm or corporation for any purposes whatsoever except by written agreement with and written permission of Dammon Engineering. Visual contact with these plans shall constitute prima facie evidence of the acceptance of these restrictions.

SHEET TITLE:
FLOOR PLAN

DRAWING NUMBER:
A101

SHEET No: 2 of 6