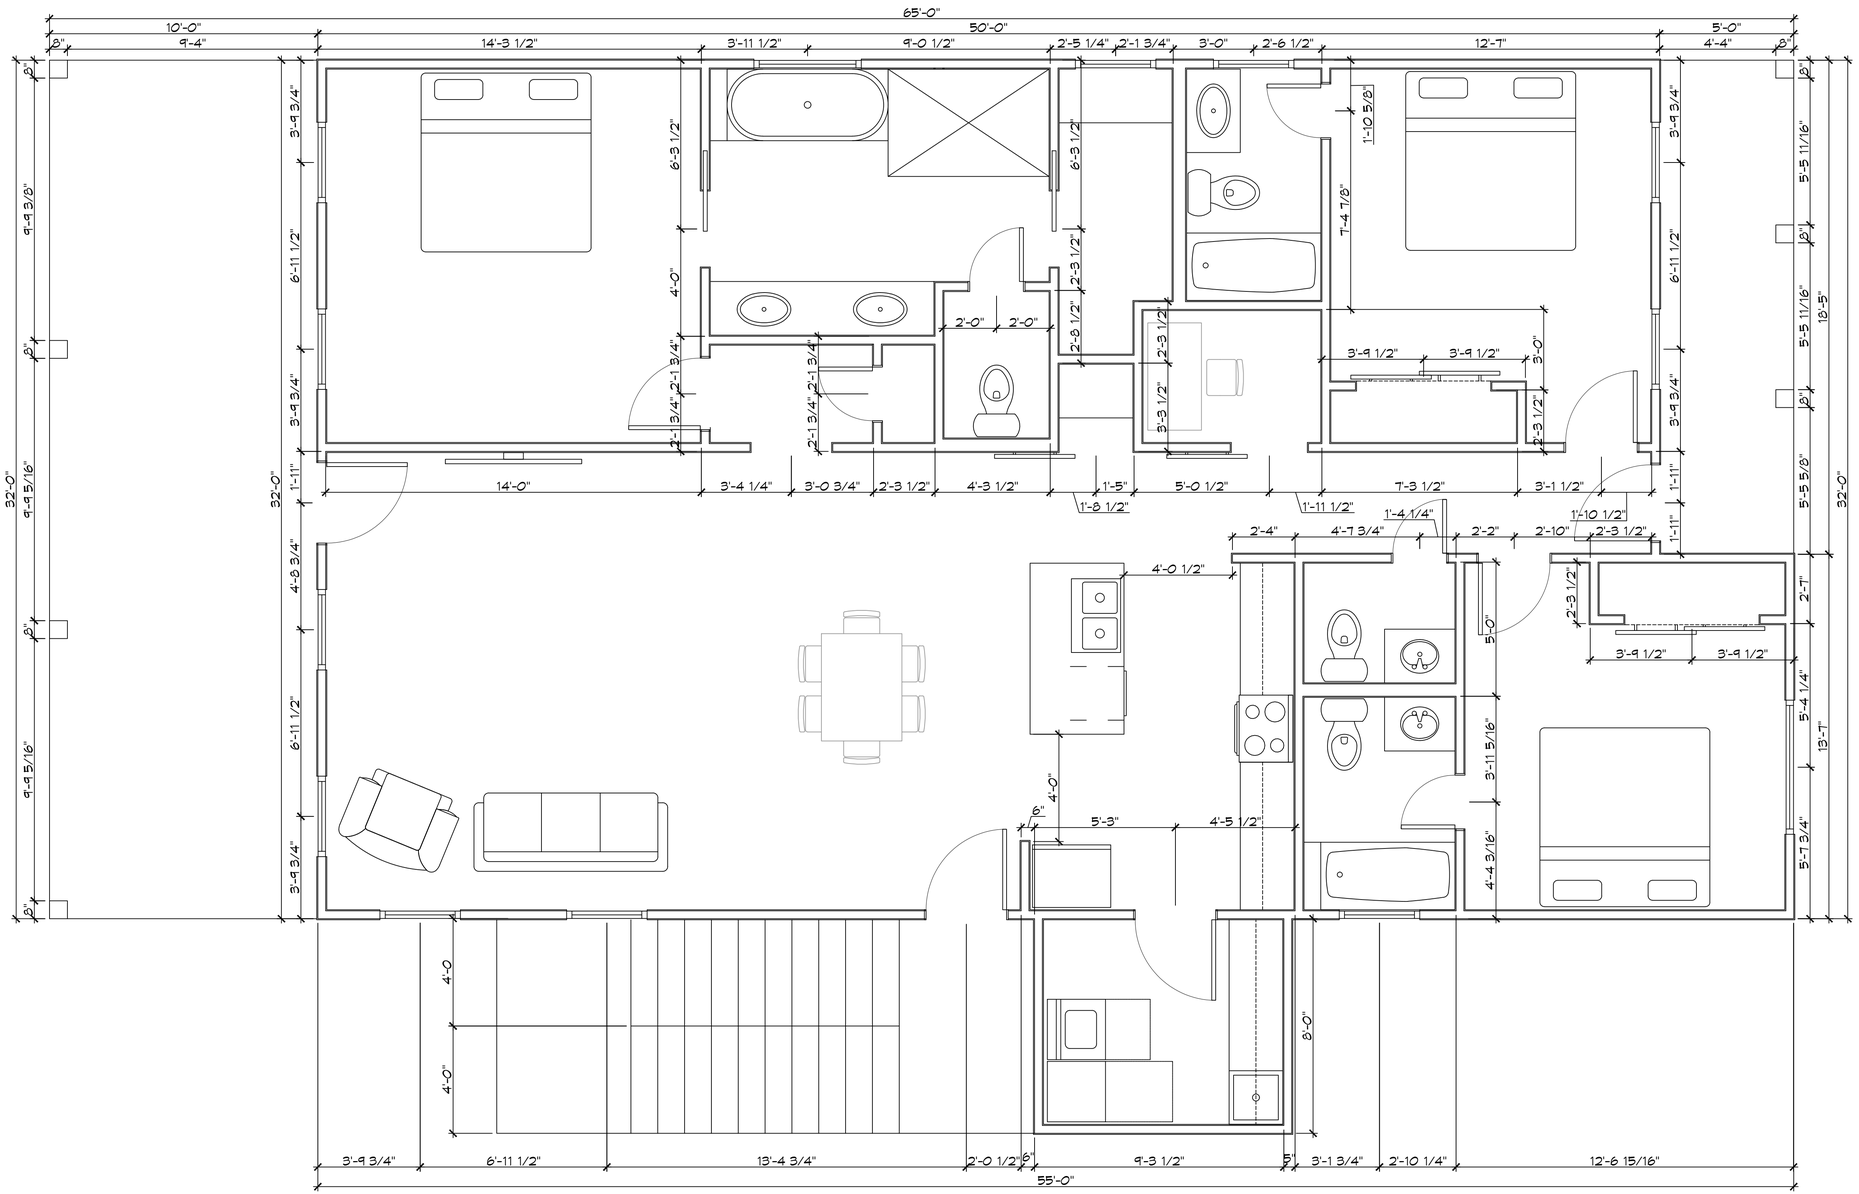

10 FLOOR PLAN
SCALE: 3/8" = 1'-0"

DAMMON ENGINEERING, INC.
LOUISIANA & MISSISSIPPI

www.dammonengineering.com
info@dammonengineering.com
PH: 985.649.5832

Chief Engineer: Brian Mistich, PE
554 Cypress Trail
Slidell, LA 70458

#	DESCRIPTION	DATE
	REVISIONS	

SEAL:

NEW HOUSE PLAN

JASON GUY

LOT 229
MONGA DRIVE
COVINGTON, LOUISIANA 70433

JOB No:		DATE:	05-24-2025
DRAWN BY:	CKD	CHECKED BY:	BAM

SHEET TITLE:
FLOOR PLAN

DRAWING NUMBER:
A101

SHEET No: 1 of 13