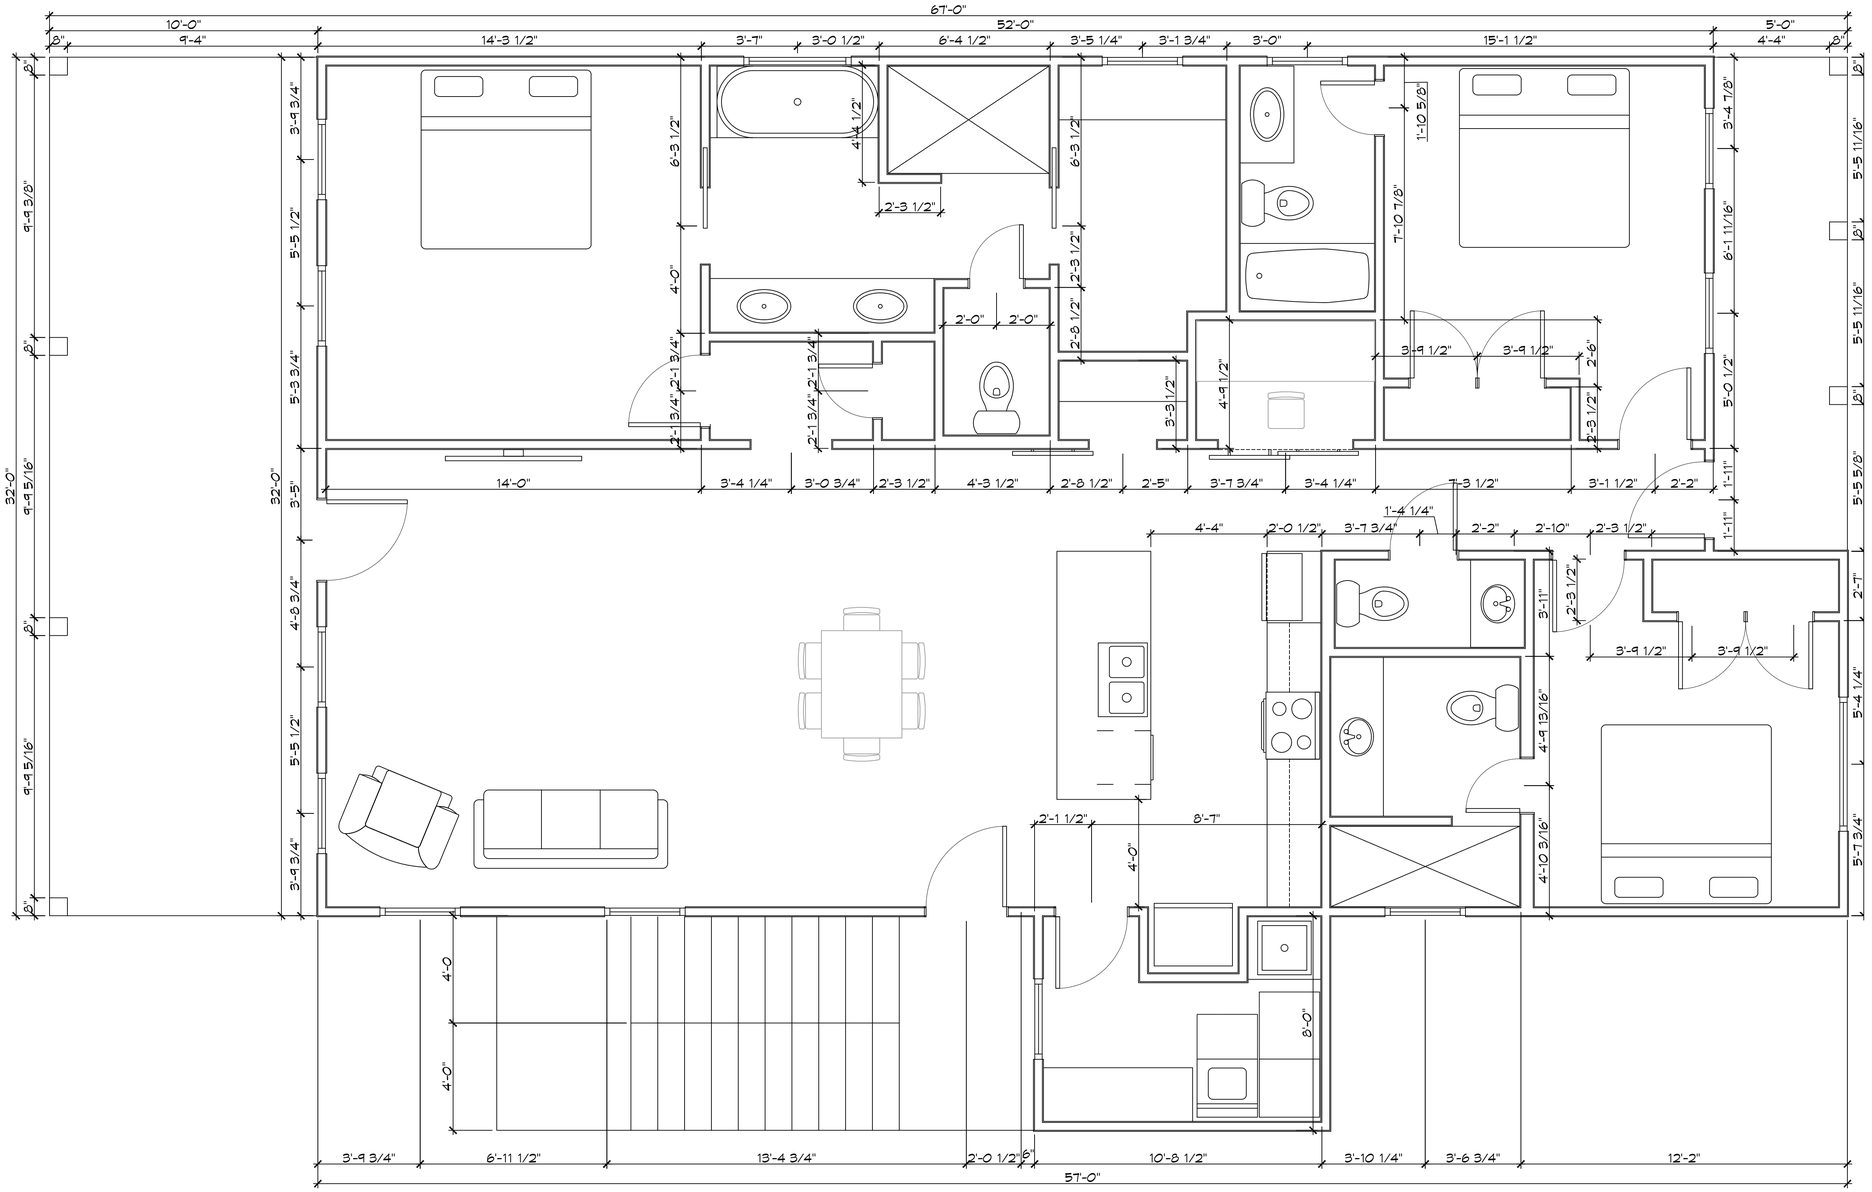

1 FLOOR PLAN
SCALE: 3/8" = 1'-0"

DAMMON ENGINEERING, INC.
LOUISIANA & MISSISSIPPI

Chief Engineer: Brian Mistich, PE
54 Cypress Trail
Slidell, LA 70458

www.dammonengineering.com
info@dammonengineering.com
PH: 985.649.5832

#	DESCRIPTION	REVISIONS	DATE

SEAL:

NEW HOUSE PLAN

JASON GUY

LOT 229
MONGA DRIVE
COVINGTON, LOUISIANA 70433

JOB No:		DATE:	05-24-2025
DRAWN BY:	CAD	CHECKED BY:	BAM

THE ABOVE DRAWING AND DESIGN IS THE PROPERTY OF DAMMON ENGINEERING, INC. ALL RIGHTS RESERVED. THIS DRAWING MAY NOT BE REPRODUCED OR TRANSMITTED IN ANY FORM OR BY ANY MEANS, ELECTRONIC OR MECHANICAL, INCLUDING PHOTOCOPYING, RECORDING, OR BY ANY INFORMATION STORAGE AND RETRIEVAL SYSTEM, WITHOUT THE PRIOR WRITTEN PERMISSION OF DAMMON ENGINEERING, INC. THIS DRAWING IS PROVIDED FOR THE USE OF THE PROJECT FOR WHICH THE FIRM HAS BEEN PREPARED AND PROVIDED WITHOUT WRITTEN CONSENT OF DAMMON ENGINEERING, INC. ANY OTHER USE OR REPRODUCTION IS PROHIBITED AND MAY BE ILLEGAL.

SHEET TITLE:
FLOOR PLAN

DRAWING NUMBER:

A101

SHEET No: 1 of 13