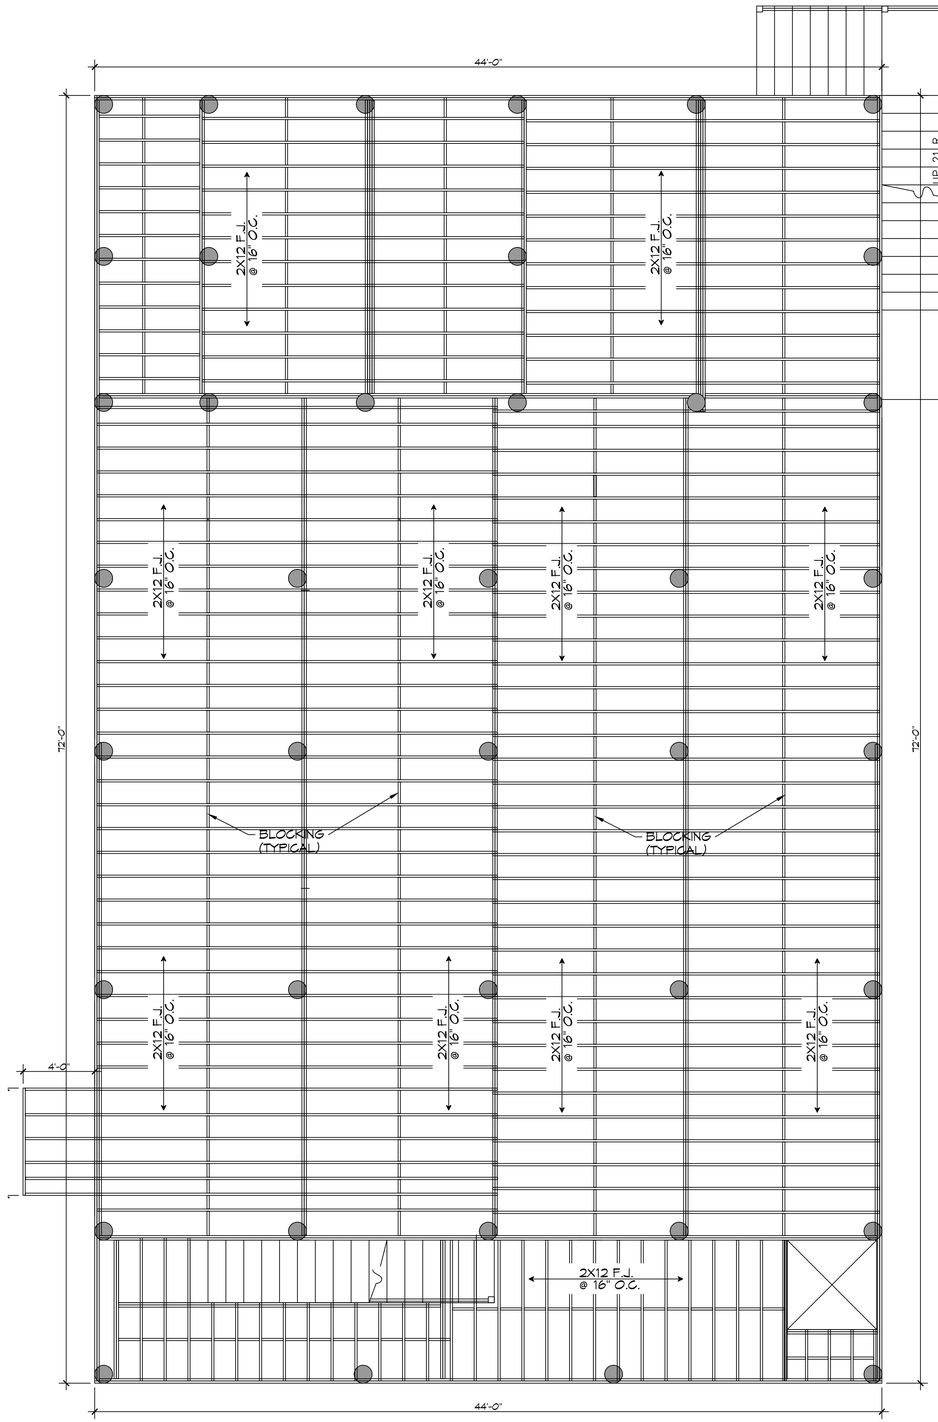

2 FLOOR JOIST PLAN

SCALE: 1/4" = 1'-0"

GENERAL NOTES

1. ALL LUMBER SHALL BE PRESSURE TREATED WITH A RETENTION OF .4 PER C.F.
2. ALL FASTENERS SHALL BE HOT DIPPED GALVANIZED (HDG) PER ASTM A153.
3. ALL CONNECTORS SHALL BE HDG PER ASTM A653, CLASS G185 SHEET WITH 1.85 OZ/SF ZINC COATING.
4. DOUBLE UP FLOOR JOIST UNDER TUB AND INTERIOR LOAD BEARING WALLS.

DAMMON ENGINEERING, INC.
LOUISIANA & MISSISSIPPI
www.dammonengineering.com
info@dammonengineering.com
PH: 985.649.5832
Chief Engineer: Brian Mistich, PE
5547 Highway 70 East
Slidell, LA 70458

REVISIONS

#	DESCRIPTION	DATE
1		

SEAL:

STATE OF LOUISIANA
BRIAN A. MISTICH
License No. 30187
PROFESSIONAL ENGINEER

STRUCTURAL PLANS

ANTHONY & AMELIE PIZZA

34355 BAYOU LIBERTY ROAD
SLIDELL, LA 70460

JOB No:	2023
DATE:	07-24-2025
DRAWN BY:	GKD
CHECKED BY:	BAM

THIS DOCUMENT IS THE PROPERTY OF DAMMON ENGINEERING, INC. AND MAY NOT BE REPRODUCED OR USED FOR OTHER PROJECTS WITHOUT WRITTEN CONSENT OF DAMMON ENGINEERING, INC. THIS DOCUMENT IS THE PROPERTY OF DAMMON ENGINEERING, INC. AND MAY NOT BE REPRODUCED OR USED FOR OTHER PROJECTS WITHOUT WRITTEN CONSENT OF DAMMON ENGINEERING, INC.

SHEET TITLE:
FLOOR JOIST PLAN

DRAWING NUMBER:

S102

SHEET No: 2 of 4

FILE NAME: J:\- Foundations or Structural Only\Pizza\Current Drawings\S102 - Floor Joists.dwg PLOT DATE & TIME: Wednesday, July 30, 2025 8:28:22 AM