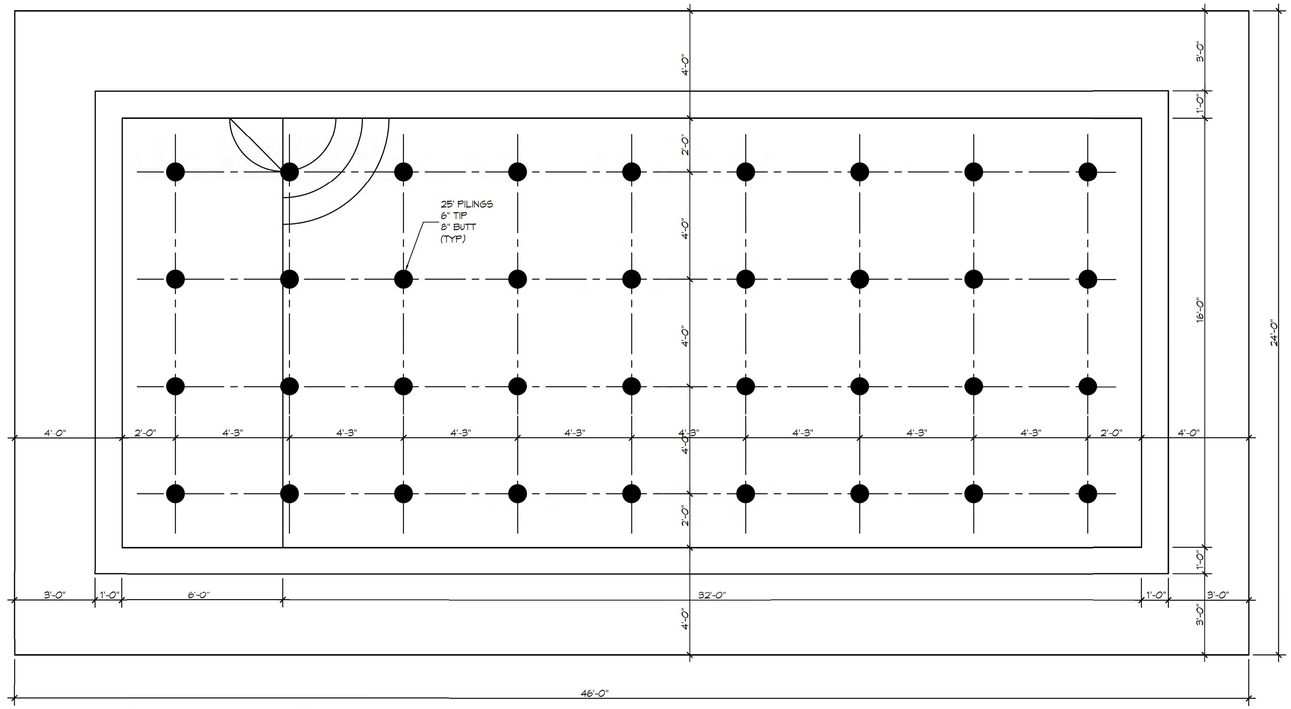

N

2 PILING PLAN
SCALE: 3/8"= 1'-0"

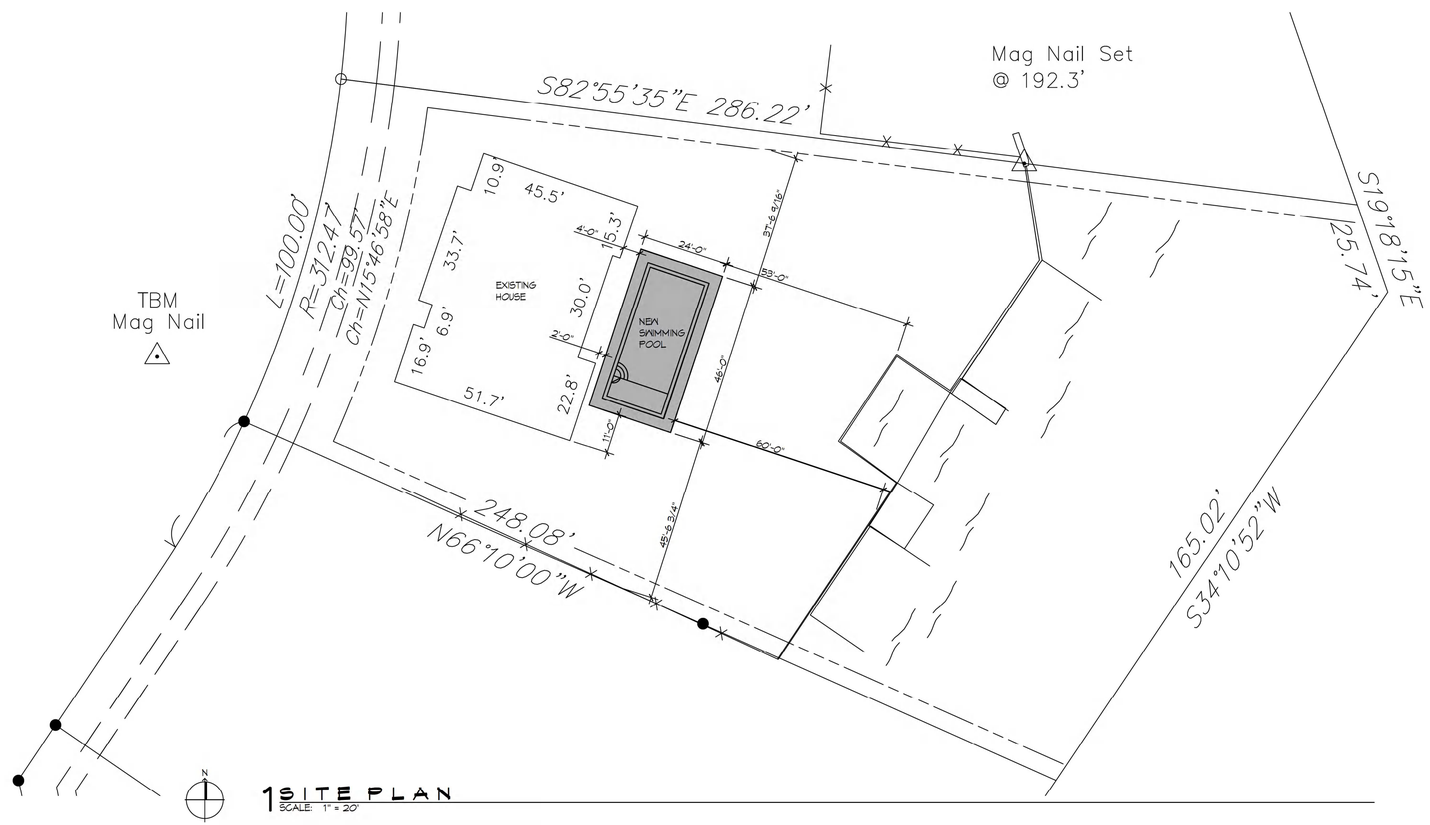

1 SITE PLAN
SCALE: 1" = 20'

PILING NOTES

1. PILES ARE TO BE 25 F.T. IN LENGTH WITH 6 INCH TIP AND 8 INCH BUTT DRIVEN TO REFUSAL.
2. ALL PILES SHALL BE PRESSURE-TREATED ROUND TIMBER PILES CONFORMING TO ASTM D25.
2. DESIGN LOAD = 5 TONS PER PILE.
3. NO FIELD SUPERVISION OR INSPECTION PROVIDED UNDER THIS SEAL (IN) PAS. OTHERWISE NOTED.
4. PILE LAYOUT MAY BE MODIFIED DUE TO ACTUAL DRIVING CONDITIONS. ENGINEER TO BE NOTIFIED ON ANY MODIFICATION.
6. A PILE BLOW COUNT LOG OF ALL PILES IS TO BE SUBMITTED TO THE ENGINEER OF RECORD. FAILURE TO SUBMIT SAID LOG WILL RELEASE THE ENGINEER OF ALL RESPONSIBILITY.
7. CONTRACTOR IS RESPONSIBLE FOR THE COMPARISON & VERIFICATION OF PILE LAYOUT DIMENSIONS WITH MOST RECENT ARCHITECTURAL DRAWINGS, ASSURING THAT PILES DO FALL WITHIN LIMITS OF THE DESIGN
8. USE DROP HAMMER OR SINGLE ACTING AIR HAMMER DELIVERING 7,500 FT-LBS OF ENERGY PER BLOW. RAM WEIGHT OF DROP HAMMER SHALL NOT EXCEED 2,500 TO 3,000 LBS AND THE DROP SHOULD NOT EXCEED 3 FT., AT MINIMUM OF 25 BLOWS PER FOOT. IF THE DROP EXCEEDS 3 FT., CONTACT ENGINEER FOR INSTRUCTIONS.

DAMMON ENGINEERING, INC.
LOUISIANA & MISSISSIPPI
www.dammonengineering.com
info@dammonengineering.com
PH: 985.649.5832

Chief Engineer: Brian Mistich, PE
5640 Jackson Trail
Slidell, LA 70458

REVISIONS

#	DESCRIPTION	DATE

SEAL:

STATE OF LOUISIANA
BRIAN A. MISTICH
License No. 30187
PROFESSIONAL ENGINEER
12/28/2022

NEW POOL
JAMIE DESROCHERS
1625 GUTTYSARK COVE
SLIDELL, LA 70458

JOB No:	2022	DATE:	12-28-2022
DRAWN BY:	SKD	CHECKED BY:	BAM

The design contained in this drawing is the property of Dammon Engineering, and shall not be reproduced or used for other projects without their permission. The reproduction of this drawing in whole or in part, whether by electronic means or otherwise, without the written permission of Dammon Engineering is prohibited. Only those versions of drawings bearing the seal of a licensed professional engineer shall be considered to be valid. Dammon Engineering assumes no responsibility for any other versions of this drawing.

SHEET TITLE:
SITE PLAN AND PILING PLAN

DRAWING NUMBER:
S101

SHEET No: 1 of 1

FILE NAME: J:\- Foundations or Structural Only\Jimmy Parsons Outdoor Kitchen\1423 Cuttyhunk Ct. Slidell\Current\S101 - Piling Plan.dwg PLOT DATE & TIME: Wednesday, December 28, 2022 10:53:31 AM