# PRELIMINARY DRAWINGS

## SITE SPECIFIC NOTES:

1. AN LA LICENSED SURVEYOR SHALL PIN THE SOUTHERN RIGHT OF WAY (ROW) OF HWY 16 BETWEEN THE ACCESS RD FOR INTERSTATE I-55 AND PULESTON ROAD.
2. CONTRACTOR SHALL BORE FORCE MAIN IN ACCORDANCE WITH THE LATEST EDITION OF LA DOTD STANDARD SPECIFICATION FOR ROADS AND BRIDGES.
3. CONTRACTOR SHALL BORE 6" HDPE FORCE MAIN ALONG THE SOUTHERN ROW FOR HWY 16 BETWEEN THE LIFT STATION NEAR THE ACCESS RD FOR INTERSTATE I-55 AND PULESTON ROAD. THE FORCE MAIN SHALL BE PLACED APPROXIMATELY ONE (1) FOOT WITHIN LA HWY 16 ROW AND SHALL BE A MINIMUM OF 3 FT BELOW GRADE.

## LEGEND

| | |
|---|---|
| —FM—FM— | 6" FORCE MAIN |
| —SS— | GRAVITY FED SEWER |
| (symbol) | POWER POLE |
| (S) | SANITARY SEWER MAN HOLE |
| X | EXISTING ELEVATION |
| STA=0+00' EL=101.1' | STATION # ELEVATION |

## ABBREVIATIONS

CMP = CORRUGATED METAL PIPE
EOR = EDGE OF ROAD
FM = FORCE MAIN
HWY 16 = LA STATE HIGHWAY 16
I-55 = INTERSTATE 55
RCP = ROUND CORRUGATED PIPE
RCPA = ROUND CORRUGATED PIPE-ARCH
ROW = RIGHT OF WAY

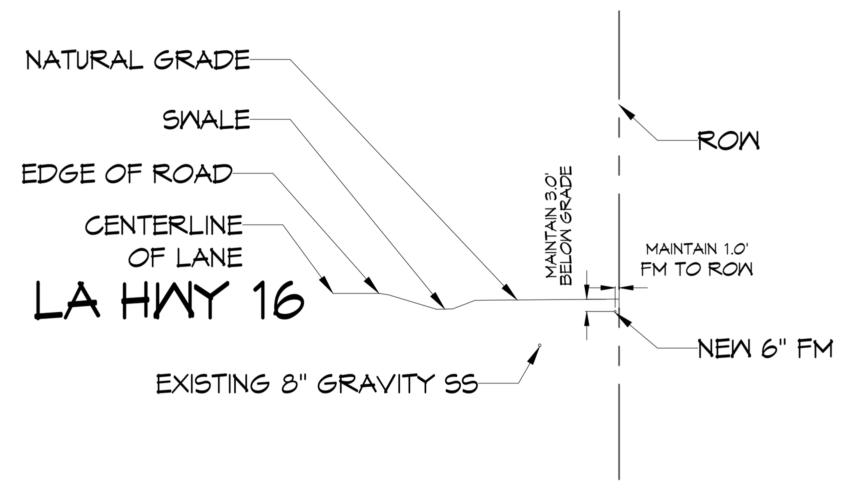


A M101A M101A TYPICAL SECTION

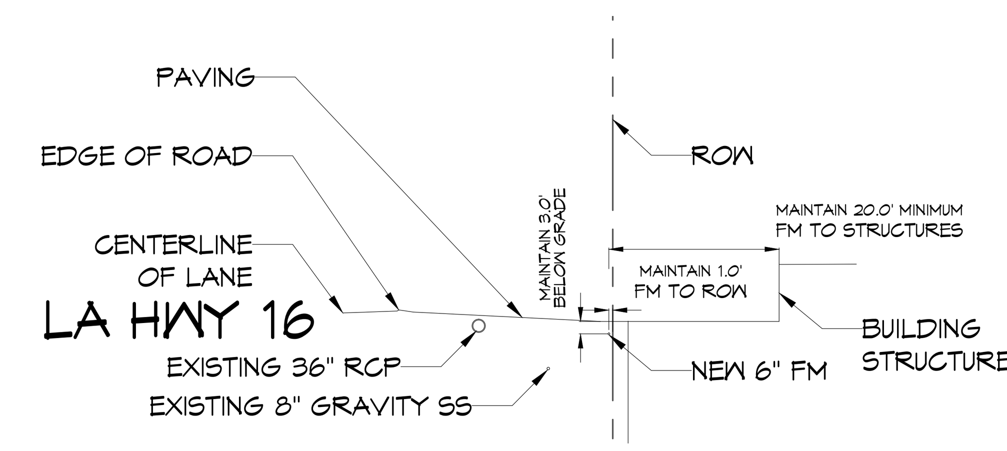


B M101A M101A TYPICAL SECTION

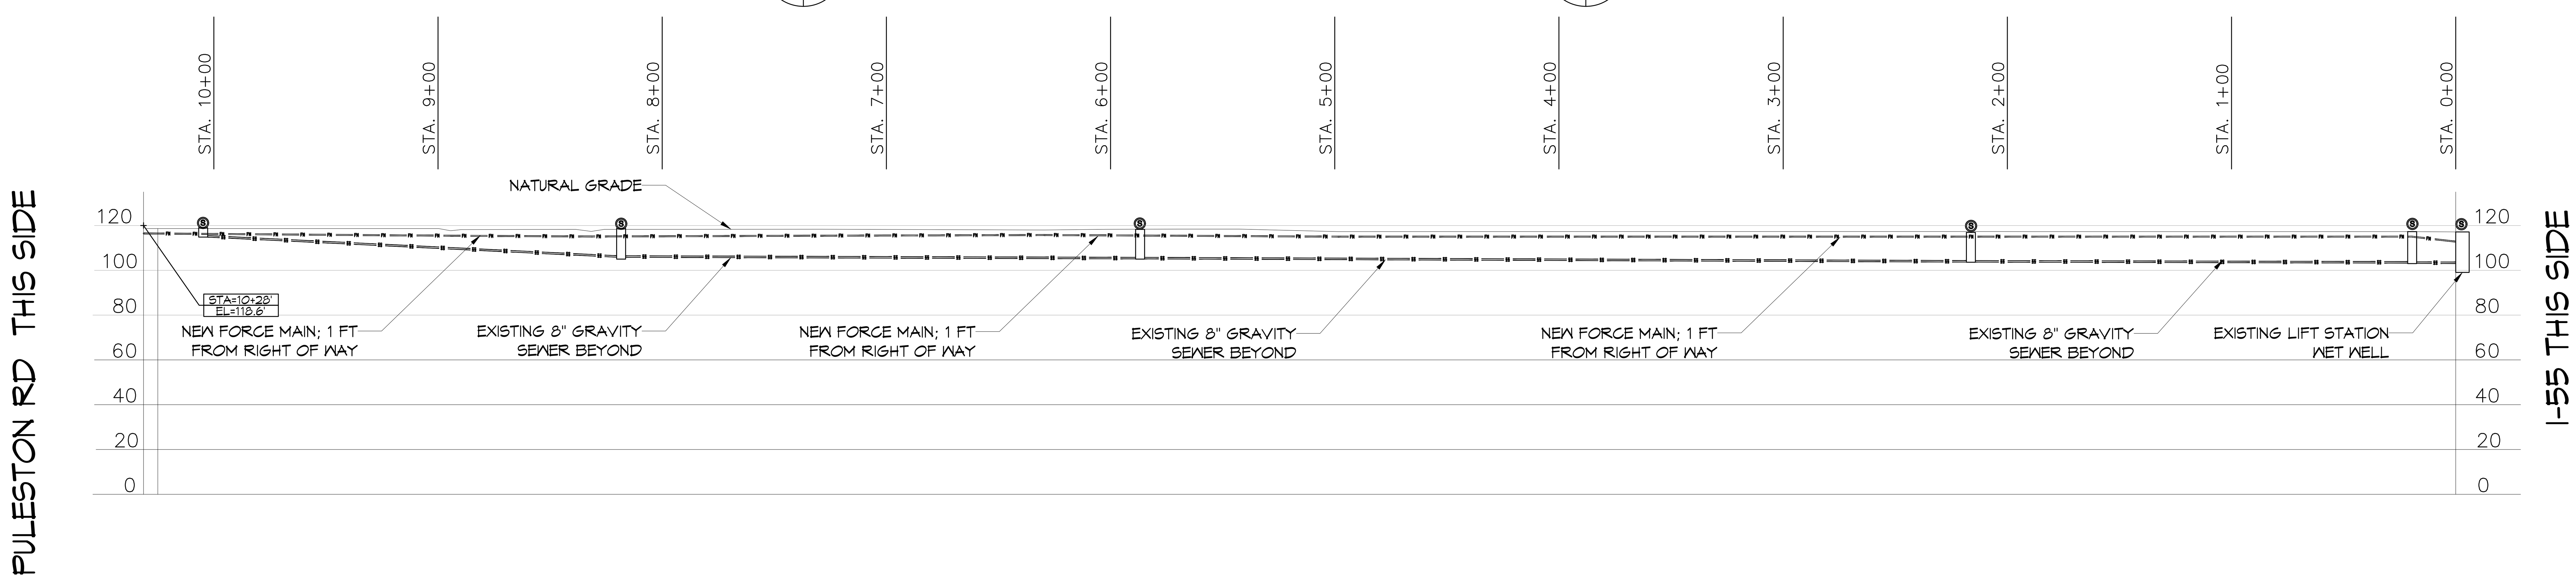


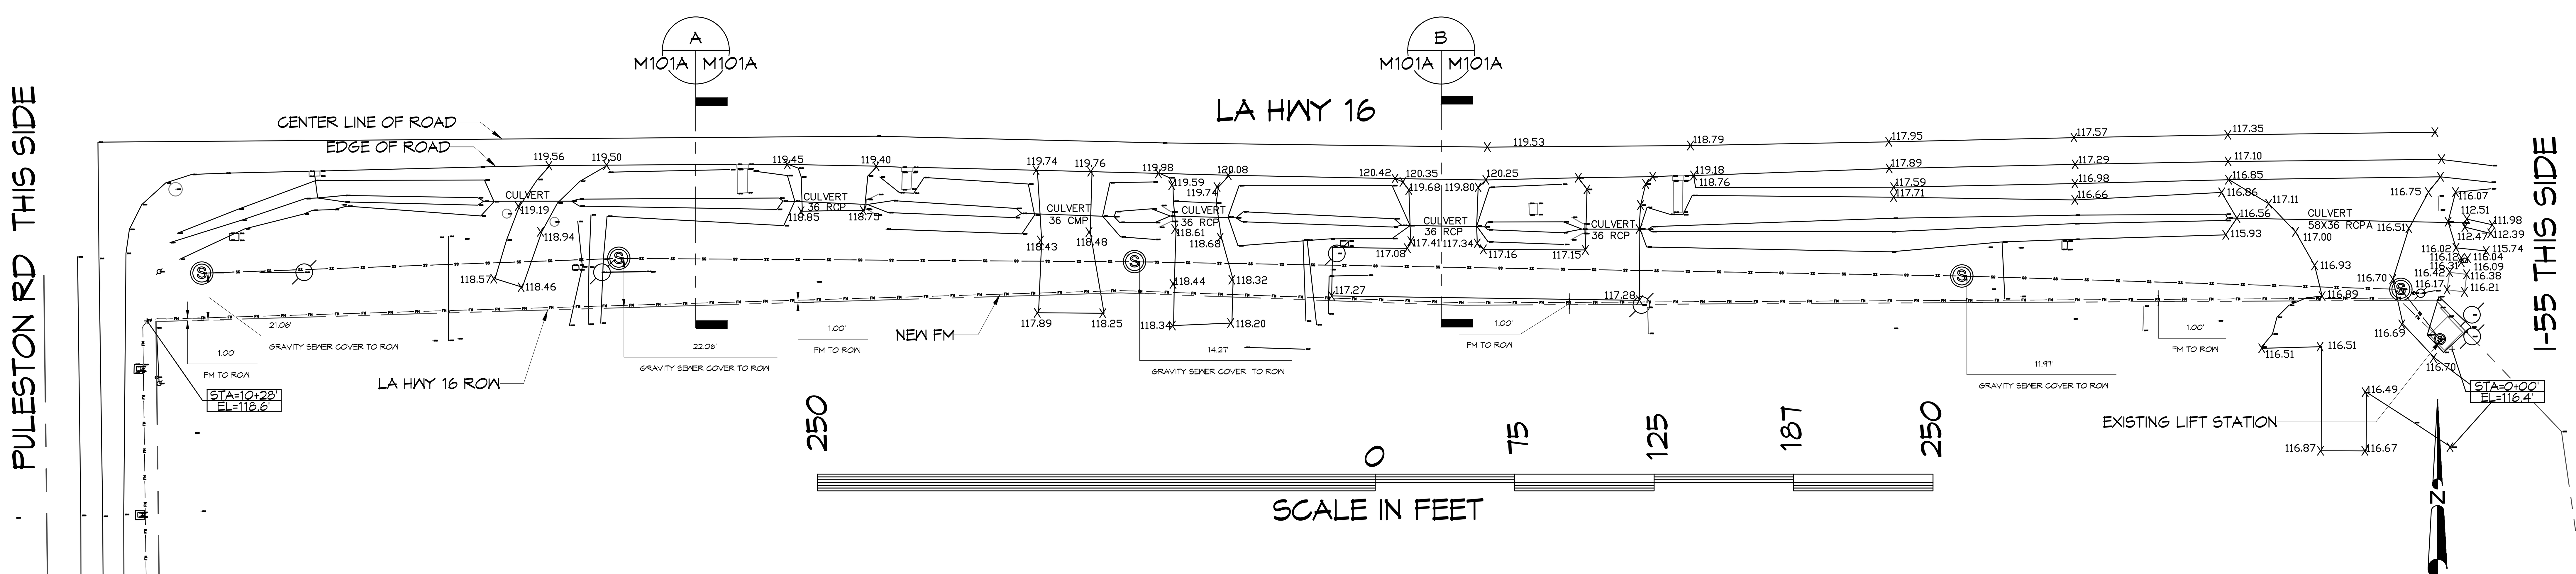


1 M101 M101 FORCE MAIN PARTIAL SITE PLAN
1" = 40'

DAMMON ENGINEERING, INC.
LOUISIANA & MISSISSIPPI
www.dammonengineering.com
info@dammonengineering.com
PH: 985.649.5832
Chief Engineer: Brian Mistich, PE
554 Old Spanish Trail
Slidell, LA 70458

| # | DESCRIPTION | DATE |
|---|---|---|
| REVISIONS | | |

SEAL:

NEW FORCEMAIN
TANGIPAHOA PARISH LANDFILL
AMITE, LA

| JOB No: | DATE: | CHECKED BY: | DRAWN BY: |
|---|---|---|---|
| 2440 | 3-26-2024 | DPD | BM |

SHEET TITLE:
FORCE MAIN HWY 16

DRAWING NUMBER:
M101A

SHEET No: 2 of 6