ABBREVIATIONS

CB	= CATCH BASIN
CMP	= CORRUGATED METAL PIPE
COR	= CENTER OF ROAD
EOR	= EDGE OF ROAD
FM	= FORCE MAIN
INV	= INVERT
MH	= NEW SANITARY SEWER MANHOLE
RCP	= ROUND CORRUGATED PIPE
RCPA	= ROUND CORRUGATED PIPE-ARCH
ROW	= RIGHT OF WAY
SW	= SWALE

LEGEND

FM	6" FORCE MAIN
SS	GRAVITY FED SEWER
	FENCE
	POWER POLE
S	SANITARY SEWER MAN HOLE
X	EXISTING ELEVATION
STA=0+00'	STATION #
EL=101.1'	ELEVATION

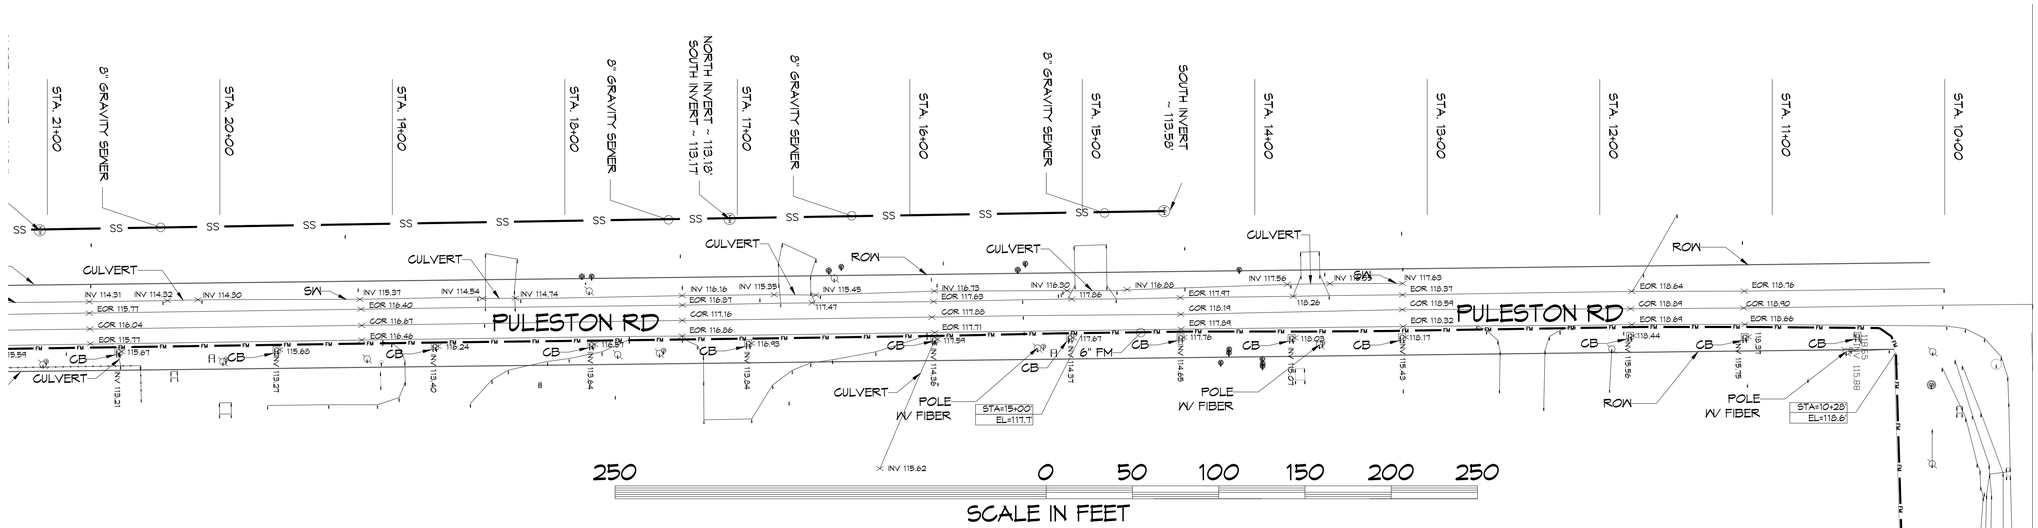

3 M101B M101 FORCE MAIN & GRAVITY SEWER PARTIAL SITE PLAN
1" = 40'

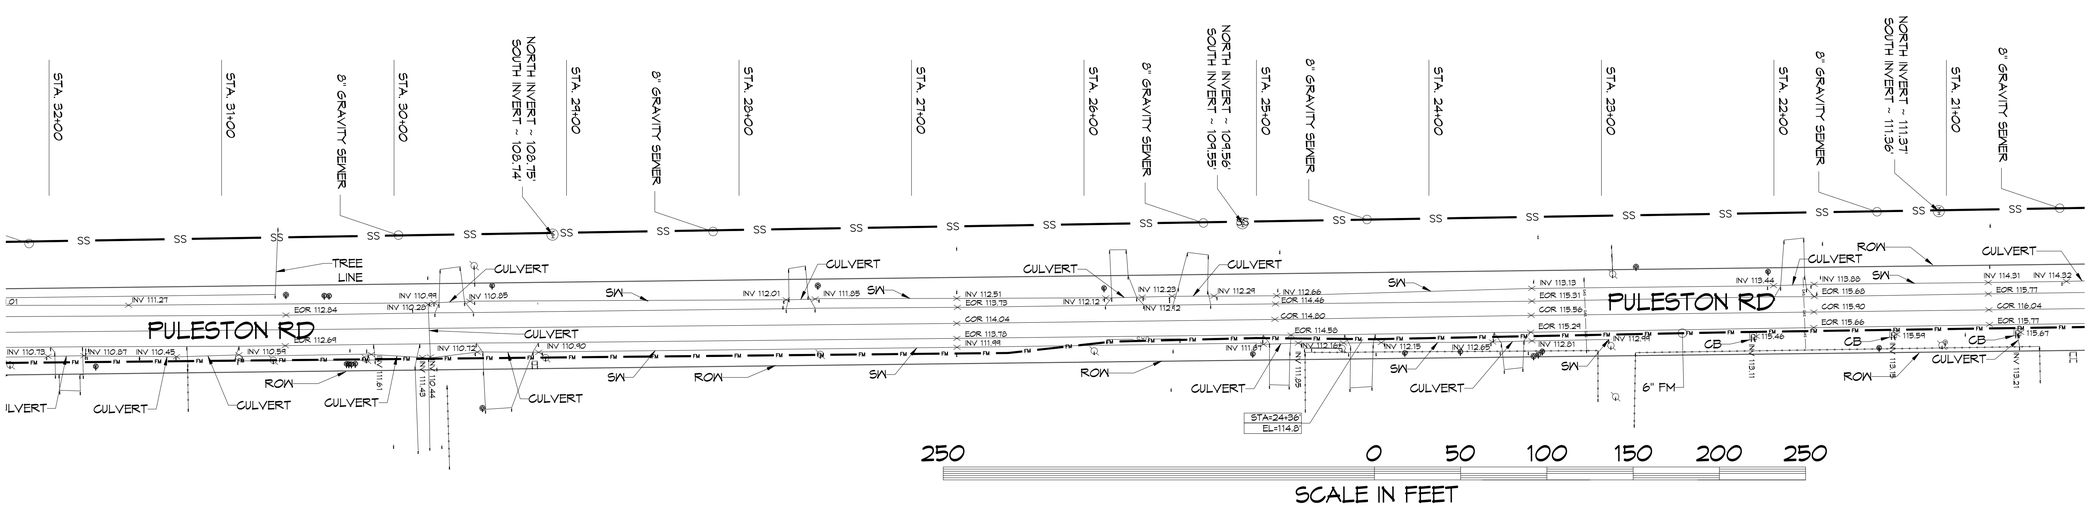

4 M101B M101 FORCE MAIN & GRAVITY SEWER PARTIAL SITE PLAN
1" = 40'

DAMMON ENGINEERING, INC.
LOUISIANA & MISSISSIPPI
www.dammonengineering.com
info@dammonengineering.com
PH: 985.649.5832
Chief Engineer: Brian Mistich, PE
554 Old Spanish Trail
Slidell, LA 70458

#	DESCRIPTION	DATE

REVISIONS

SEAL:

STATE OF LOUISIANA
BRIAN A. MISTICH
License No. 30187
6/26/2024
PROFESSIONAL ENGINEER

THIS DOCUMENT IS PROPERTY OF DAMMON ENGINEERING, INC. AND MAY NOT BE REPRODUCED OR USED FOR ANY OTHER PROJECT WITHOUT WRITTEN AUTHORIZATION FROM DAMMON ENGINEERING, INC. THIS DOCUMENT IS ALSO RECORDED IN THE PROPERTY OF DAMMON ENGINEERING, INC. IN THE STATE OF LOUISIANA. THIS DOCUMENT MAY BE REPRODUCED AND USED FOR ANY PURPOSE WITHOUT WRITTEN AUTHORIZATION FROM DAMMON ENGINEERING, INC. IF THE DOCUMENT IS USED FOR ANY PURPOSE OTHER THAN THE ORIGINAL PROJECT WITHOUT WRITTEN AUTHORIZATION FROM DAMMON ENGINEERING, INC. THE USER ASSUMES ALL RISK AND LIABILITY ARISING FROM SUCH USE.

NEW FORCEMAIN
TANGIPAHOA PARISH LANDFILL
AMITE CITY, LA

JOB No:	2490
DATE:	5-6-2024
DRAWN BY:	DPD
CHECKED BY:	BM

SHEET TITLE:
FORCE MAIN HWY 16

DRAWING NUMBER:
M101B

SHEET No: 3 of 7