ABBREVIATIONS

CB	= CATCH BASIN
CMP	= CORRUGATED METAL PIPE
COR	= CENTER OF ROAD
EOR	= EDGE OF ROAD
FM	= FORCE MAIN
INV	= INVERT
MH	= NEW SANITARY SEWER MANHOLE
RCP	= ROUND CORRUGATED PIPE
RCPA	= ROUND CORRUGATED PIPE-ARCH
ROW	= RIGHT OF WAY
SW	= SWALE

LEGEND

FM	6" FORCE MAIN
SS	GRAVITY FED SEWER
	POWER POLE
S	SANITARY SEWER MAN HOLE
X	EXISTING ELEVATION
STA=0+00' / EL=101.1'	STATION # / ELEVATION

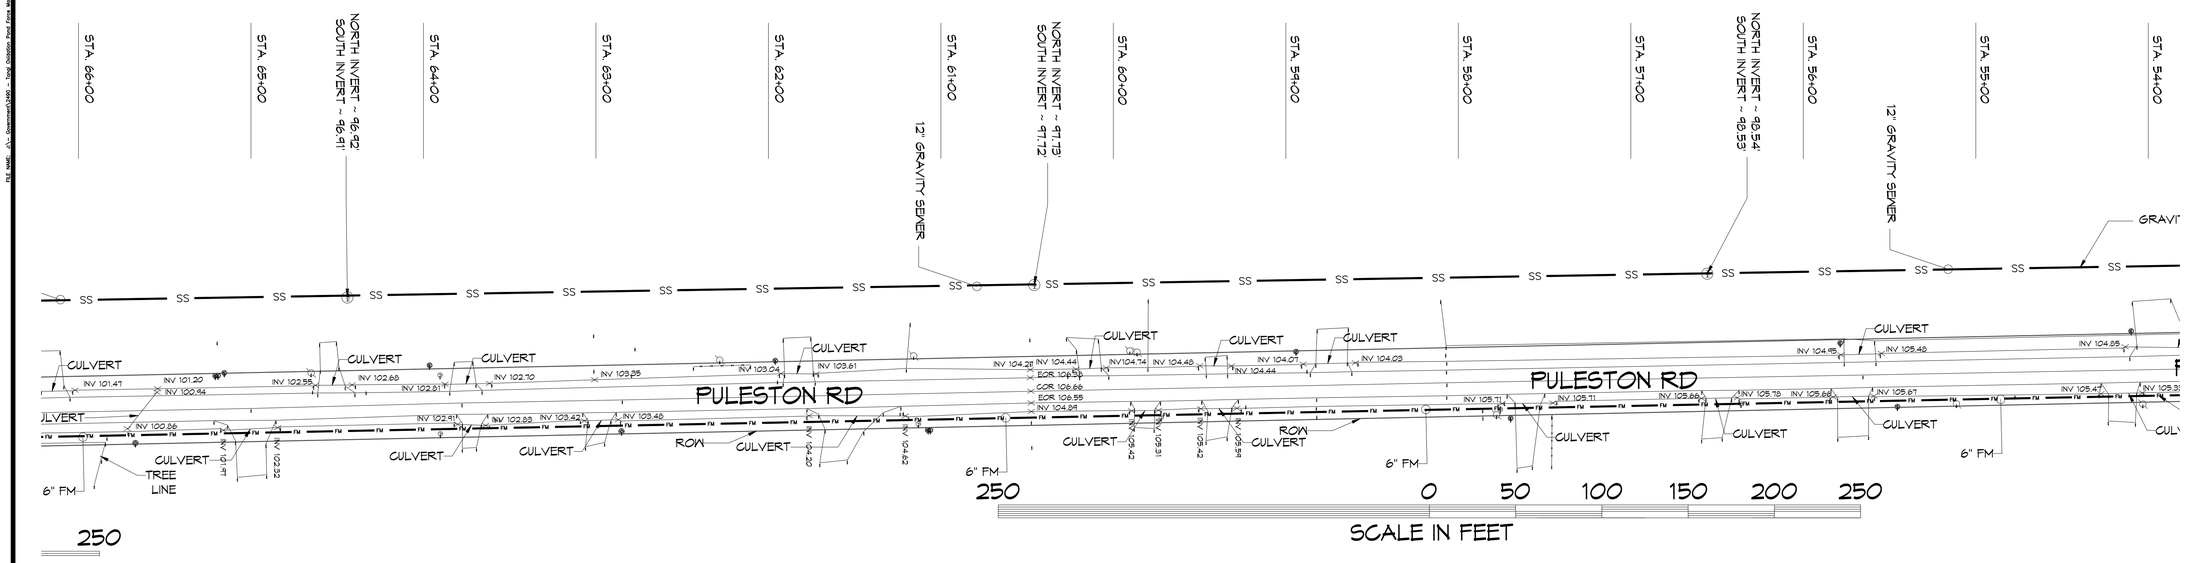

7 M101 M101 FORCE MAIN & GRAVITY SEWER PARTIAL SITE PLAN
1" = 40'

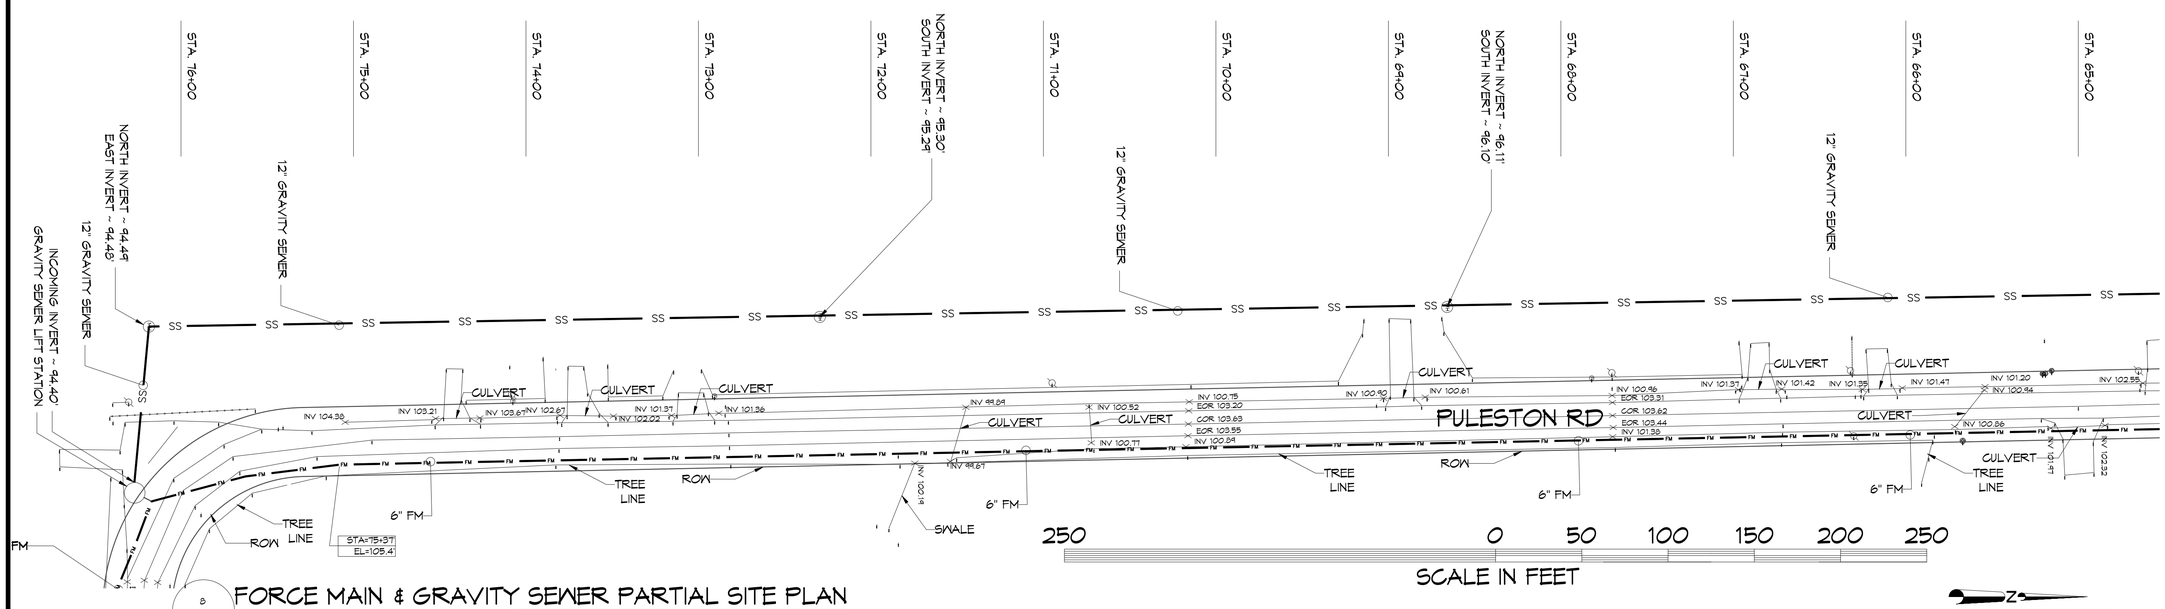

8 M101 M101 FORCE MAIN & GRAVITY SEWER PARTIAL SITE PLAN
1" = 40'

DAMMON ENGINEERING, INC.
LOUISIANA & MISSISSIPPI
www.dammonengineering.com
info@dammonengineering.com
PH: 985.649.5832
Chief Engineer: Brian Mistich, PE
554 Old Spanish Trail
Slidell, LA 70458

REVISIONS

#	DESCRIPTION	DATE

SEAL:

STATE OF LOUISIANA
BRIAN A. MISTICH
License No. 30187
6/26/2024
PROFESSIONAL ENGINEER

NEW FORCEMAIN
TANGIPAHOA PARISH LANDFILL
AMITE CITY, LA

JOB No:	2490
DATE:	5-8-2024
DRAWN BY:	DPP
CHECKED BY:	BM

SHEET TITLE:
FORCE MAIN HWY 16

DRAWING NUMBER:
M101D

SHEET No: 3 of 7

THIS DOCUMENT IS PROPERTY OF DAMMON ENGINEERING, INC. AND IS NOT TO BE REPRODUCED, CHANGED OR COPIED IN ANY FORM OR MANNER WHATSOEVER, NOR IS IT TO BE ASSIGNED TO ANY THIRD PARTY WITHOUT FIRST OBTAINING THE EXPRESSED WRITTEN CONSENT OF DAMMON ENGINEERING, INC. ANY EMPLOYEE OF THE OWNER WHO RECEIVES A COPY OF THIS DOCUMENT IS NOTIFIED THAT IT CONTAINS PROPRIETARY INFORMATION OF DAMMON ENGINEERING, INC. AND THAT IT IS LOANED UNDER PROFESSIONAL COURTESY AND MUST BE RETURNED ON REQUEST. IN ADDITION, THE OWNER AGREES NOT TO USE OR PERMIT TO BE USED ANY INFORMATION CONTAINED IN THIS DOCUMENT IN ANY MANNER DETRIMENTAL TO THE INTERESTS OF DAMMON ENGINEERING, INC.

FILE NAME: J:\-Government\2490 - Tang. Sanitation Dist. Force Main\Drawings\Current\M-101 - Force Main Site Plan.dwg PLOT DATE & TIME: Wednesday, June 26, 2024 8:30:20 AM