ABBREVIATIONS

CB	= CATCH BASIN
CMP	= CORRUGATED METAL PIPE
COR	= CENTER OF ROAD
EOR	= EDGE OF ROAD
FM	= FORCE MAIN
INV	= INVERT
MH	= NEW SANITARY SEWER MANHOLE
RCP	= ROUND CORRUGATED PIPE
RCPA	= ROUND CORRUGATED PIPE-ARCH
ROW	= RIGHT OF WAY
SW	= SWALE

LEGEND

—FM—FM—	6" FORCE MAIN
—SS—	GRAVITY FED SEWER
	POWER POLE
	SANITARY SEWER MAN HOLE
X	EXISTING ELEVATION
STA=0+00' / EL=101.1'	STATION # / ELEVATION

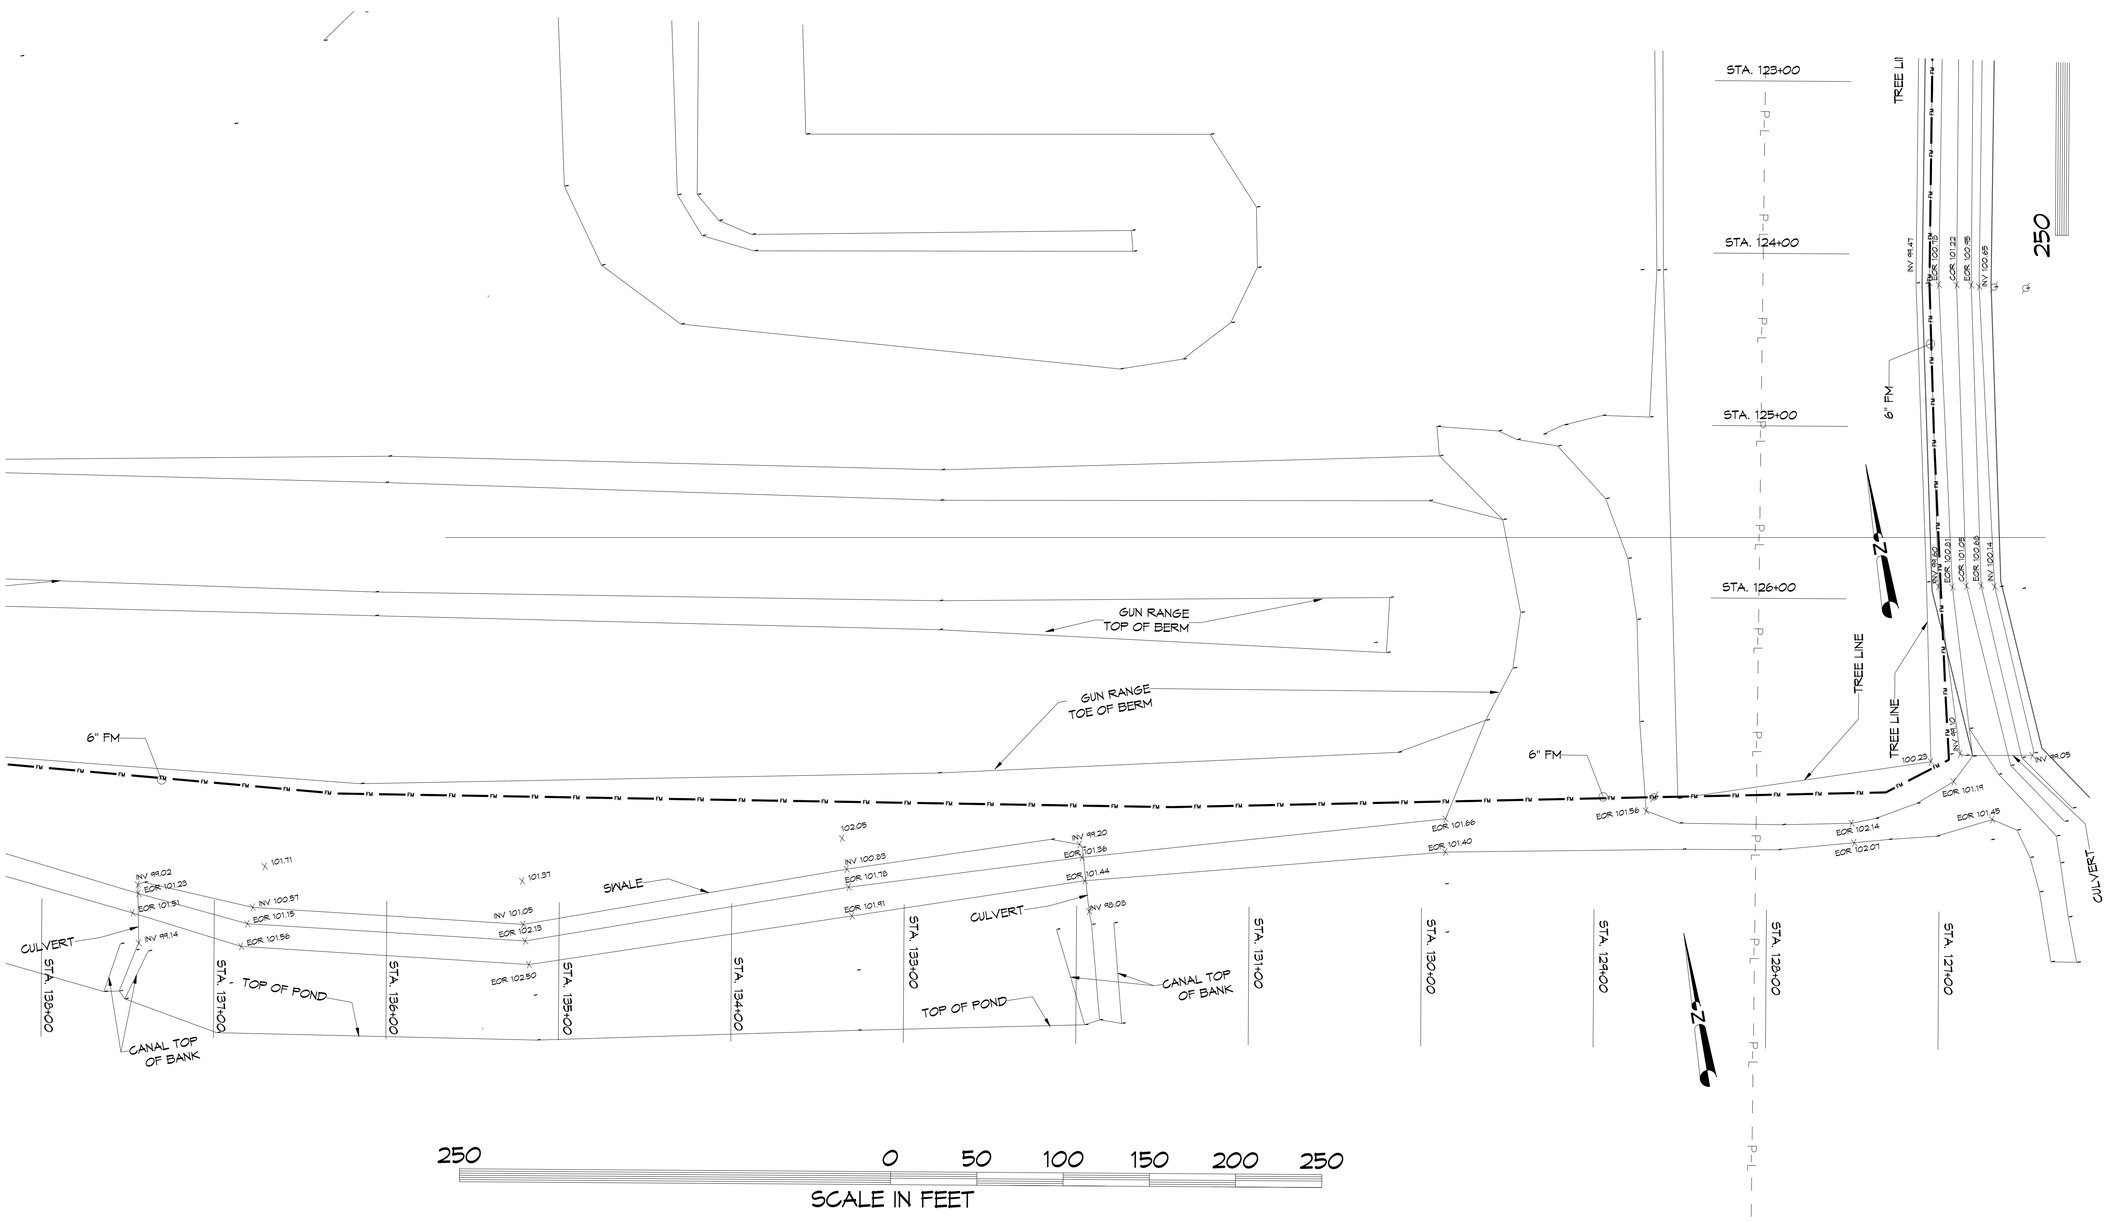

14 M101 M101

FORCE MAIN PARTIAL SITE PLAN

1" = 40'

DAMMON ENGINEERING, INC.
LOUISIANA & MISSISSIPPI

Chief Engineer: Brian Mistich, PE
554 Old Spanish Trail
Slidell, LA 70458

www.dammonengineering.com
info@dammonengineering.com
PH: 985.649.5832

#	DESCRIPTION	DATE

REVISIONS

SEAL:

STATE OF LOUISIANA
BRIAN A. MISTICH
License No. 30187
6/26/2024
PROFESSIONAL ENGINEER

NEW FORCEMAIN
TANGIPAHOA PARISH LANDFILL
AMITE CITY, LA

JOB No:	2490	DATE:	5-8-2024
DRAWN BY:	DPD	CHECKED BY:	BM

THE INFORMATION CONTAINED IN THIS DRAWING, REPORT AND OR SPECIFICATION IS PROPRIETARY AND MAY NOT BE DISCLOSED OR REPRODUCED WITHOUT THE WRITTEN CONSENT OF DAMMON ENGINEERING, INC. THIS DOCUMENT AND ALL OTHER DOCUMENTS PREPARED BY DAMMON ENGINEERING, INC. ARE THE EXCLUSIVE PROPERTY OF DAMMON ENGINEERING, INC. AND MAY BE REMOVED FROM THE COUNTY WHERE THE PROJECT IS LOCATED UPON WRITTEN REQUEST AND PAYMENT OF ALL FEES DUE UNDER THE CONTRACT.

SHEET TITLE:
FORCE MAIN HWY 16

DRAWING NUMBER:

M101H

SHEET No: 3 of 7

FILE NAME: J:\= Government\2490 - Tang Oxidation Pond Force Main\Drawings\Current\M-101 - Force Main Site Plan.dwg PLOT DATE & TIME: Wednesday, June 26, 2024 8:34:02 AM