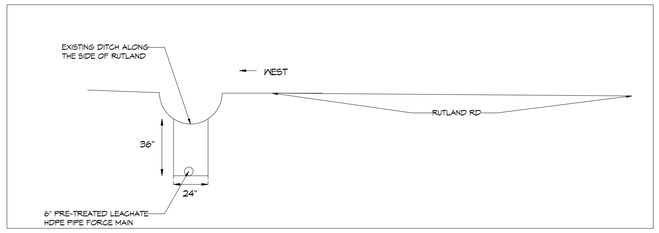

E
M101D M101D DETAIL
1/4" = 1'-0"

ABBREVIATIONS

CB = CATCH BASIN
CMP = CORRUGATED METAL PIPE
COR = CENTER OF ROAD
EOR = EDGE OF ROAD
FM = FORCE MAIN
INV = INVERT
MH = NEW SANITARY SEWER MANHOLE
RCP = ROUND CORRUGATED PIPE
RCPA = ROUND CORRUGATED PIPE-ARCH
ROW = RIGHT OF WAY
SW = SWALE

LEGEND

FM — 6" FORCE MAIN
SS — GRAVITY FED SEWER
POWER POLE
SANITARY SEWER MAN HOLE
X — EXISTING ELEVATION
STA=0+00' EL=101.1' — STATION # ELEVATION

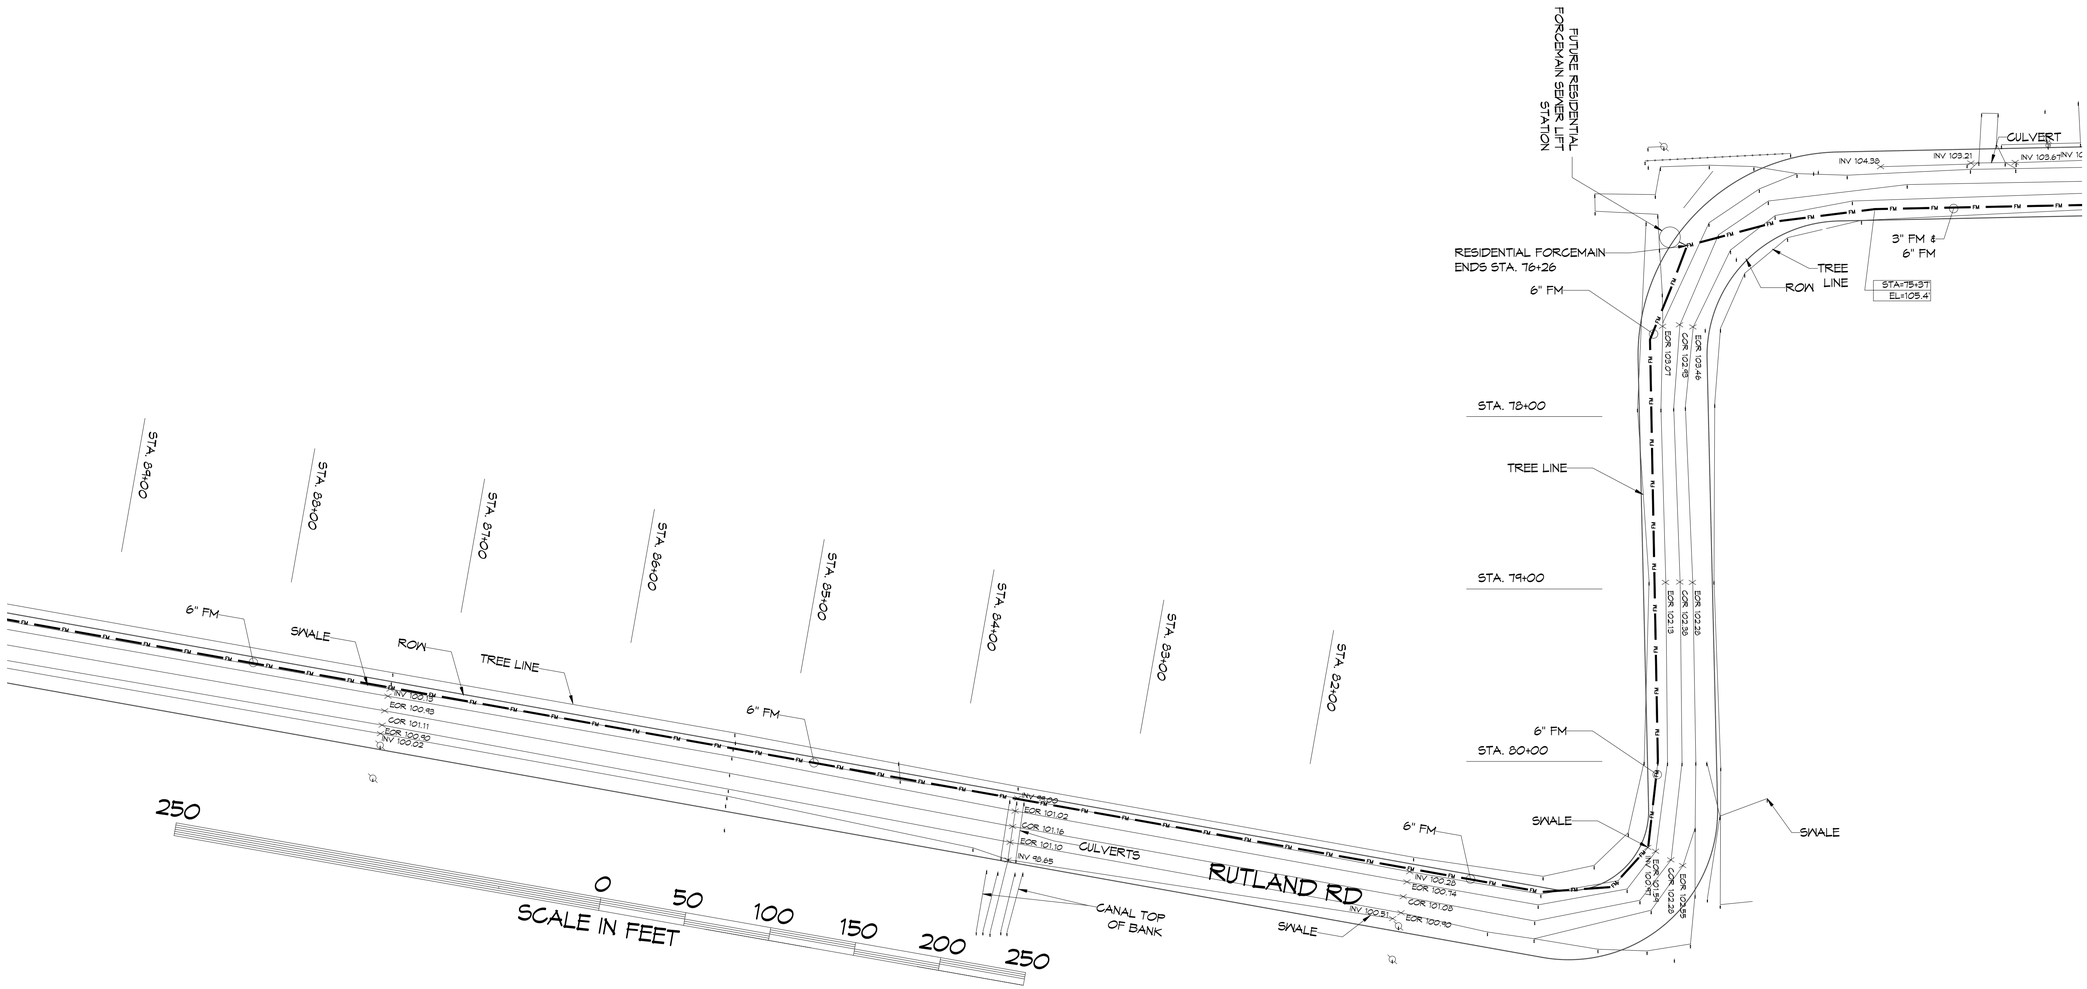

q
M101 M101 FORCE MAIN PARTIAL SITE PLAN
1" = 40'

N

DAMMON ENGINEERING, INC.
LOUISIANA & MISSISSIPPI

www.dammonengineering.com
info@dammonengineering.com
PH: 985.649.5832

Chief Engineer: Brian Mistich, PE
554 Old Spanish Trail
Slidell, LA 70458

#	DESCRIPTION	DATE

REVISIONS

SEAL:

STATE OF LOUISIANA
BRIAN A. MISTICH
License No. 30187
2/27/2025
PROFESSIONAL ENGINEER

NEW FORCEMAIN
TANGIPAHOA PARISH LANDFILL
AMITE CITY, LA

JOB No:	2490	DATE:	2-27-2025
DRAWN BY:	DPP	CHECKED BY:	BM

The plans, specifications, and other documents, regardless of form or medium, prepared by Dammon Engineering, and any copies thereof, are the property of Dammon Engineering, and are and shall remain the property of Dammon Engineering. Any use, reproduction, or distribution of the plans, specifications, or other documents without the written consent of Dammon Engineering is prohibited. Those disciplines that have stamped and signed the plans, specifications, or other documents are responsible only for those portions that they have stamped and signed.

SHEET TITLE:
FORCE MAIN HWY 16

DRAWING NUMBER:
M101E

SHEET No: 3 of 7

FILE NAME: J:\1- Government\2490 - Tang Outdoor Feed Force Main\Drawings\Courses\M-101 Course Site Plan.dwg, PLOT DATE & TIME: Thursday, February 27, 2025 3:23:36 PM