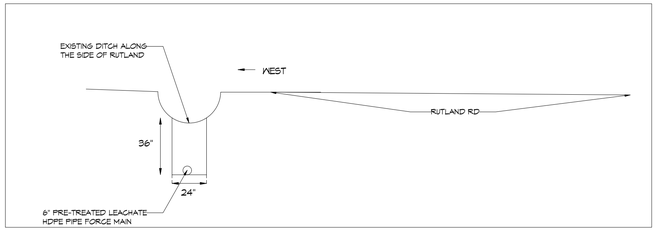

E M101D M101D DETAIL 1/4" = 1'-0"

ABBREVIATIONS

CB = CATCH BASIN
CMP = CORRUGATED METAL PIPE
COR = CENTER OF ROAD
EOR = EDGE OF ROAD
FM = FORCE MAIN
INV = INVERT
MH = NEW SANITARY SEWER MANHOLE
RCP = ROUND CORRUGATED PIPE
RCPA = ROUND CORRUGATED PIPE-ARCH
ROW = RIGHT OF WAY
SW = SWALE

LEGEND

6" FORCE MAIN
GRAVITY FED SEWER
POWER POLE
SANITARY SEWER MAN HOLE
EXISTING ELEVATION
STA=0+00' EL=101.1' — STATION # ELEVATION

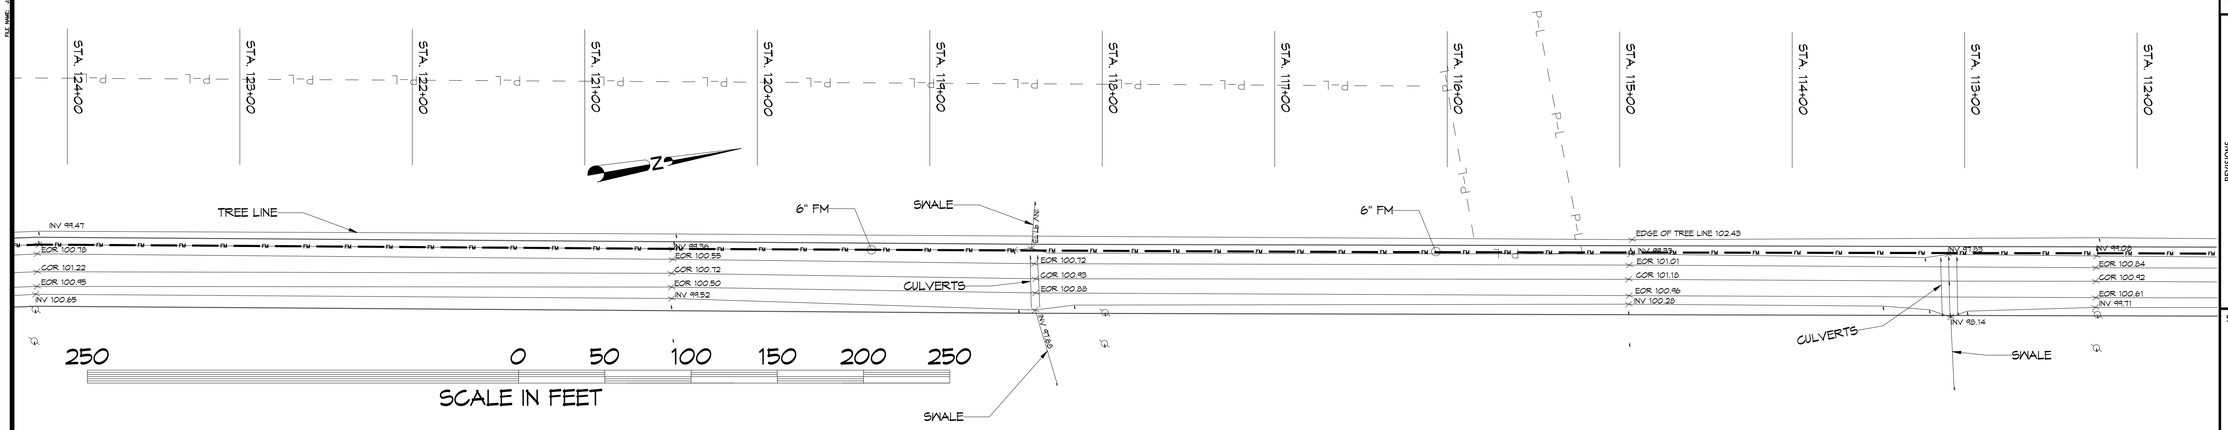

12 M101 M101 PRE-TREATED LEACHATE FORCE MAIN PARTIAL SITE PLAN 1" = 40'

13 M101 M101 PRE-TREATED LEACHATE FORCE MAIN PARTIAL SITE PLAN 1" = 40'

DAMMON ENGINEERING, INC.
LOUISIANA & MISSISSIPPI

www.dammonengineering.com
info@dammonengineering.com
PH: 985.649.5832

Chief Engineer: Brian Mistich, PE
554 Old Spanish Trail
Slidell, LA 70458

REVISIONS

#	DESCRIPTION	DATE

SEAL:

STATE OF LOUISIANA — BRIAN A. MISTICH License No. 30187 — 2/27/2025 — PROFESSIONAL ENGINEER

NEW FORCEMAIN
TANGIPAHOA PARISH LANDFILL
AMITE CITY, LA

JOB No:	2490	DATE:	2-27-2025
DRAWN BY:	DPD	CHECKED BY:	BM

THIS DOCUMENT IS PROPERTY OF DAMMON ENGINEERING. THERE IS NO AGREEMENT OR CONVEYANCE OF COPYRIGHT OR OWNERSHIP OF THIS DOCUMENT, WHICH IS THE PROPERTY OF DAMMON ENGINEERING, AND NO PART THEREOF SHALL BE COPIED, DISTRIBUTED OR MADE PUBLIC IN ANY MANNER FOR ANY PURPOSE WITHOUT THE EXPRESS WRITTEN PERMISSION OF DAMMON ENGINEERING. THIS DOCUMENT IS TRANSMITTED ONLY TO THE PARTIES AND FOR THE PURPOSE AS STATED IN THE ASSOCIATED AGREEMENT OR UNDER WHICH THE DOCUMENT WAS TRANSMITTED. ANY REUSE OF THIS DOCUMENT OR ITS CONTENTS FOR ANY OTHER PURPOSE OR ON OTHER PROJECTS, EXTENSIONS OF THIS PROJECT OR ON ANY EXTENSIONS OF RELATED PROJECTS, OR ANY ALTERATION OF THIS DOCUMENT, IS PROHIBITED WITHOUT THE PRIOR WRITTEN CONSENT OF DAMMON ENGINEERING.

SHEET TITLE:
FORCE MAIN HWY 16

DRAWING NUMBER:
M101G

SHEET No: 3 of 7