ABBREVIATIONS

CB = CATCH BASIN
CMP = CORRUGATED METAL PIPE
COR = CENTER OF ROAD
EOR = EDGE OF ROAD
FM = FORCE MAIN
INV = INVERT
MH = NEW SANITARY SEWER MANHOLE
RCP = ROUND CORRUGATED PIPE
RCPA = ROUND CORRUGATED PIPE-ARCH
ROW = RIGHT OF WAY
SW = SWALE

LEGEND

6" FORCE MAIN
GRAVITY FED SEWER
POWER POLE
SANITARY SEWER MAN HOLE
EXISTING ELEVATION
STA=0+00' — STATION #
EL=101.1' — ELEVATION

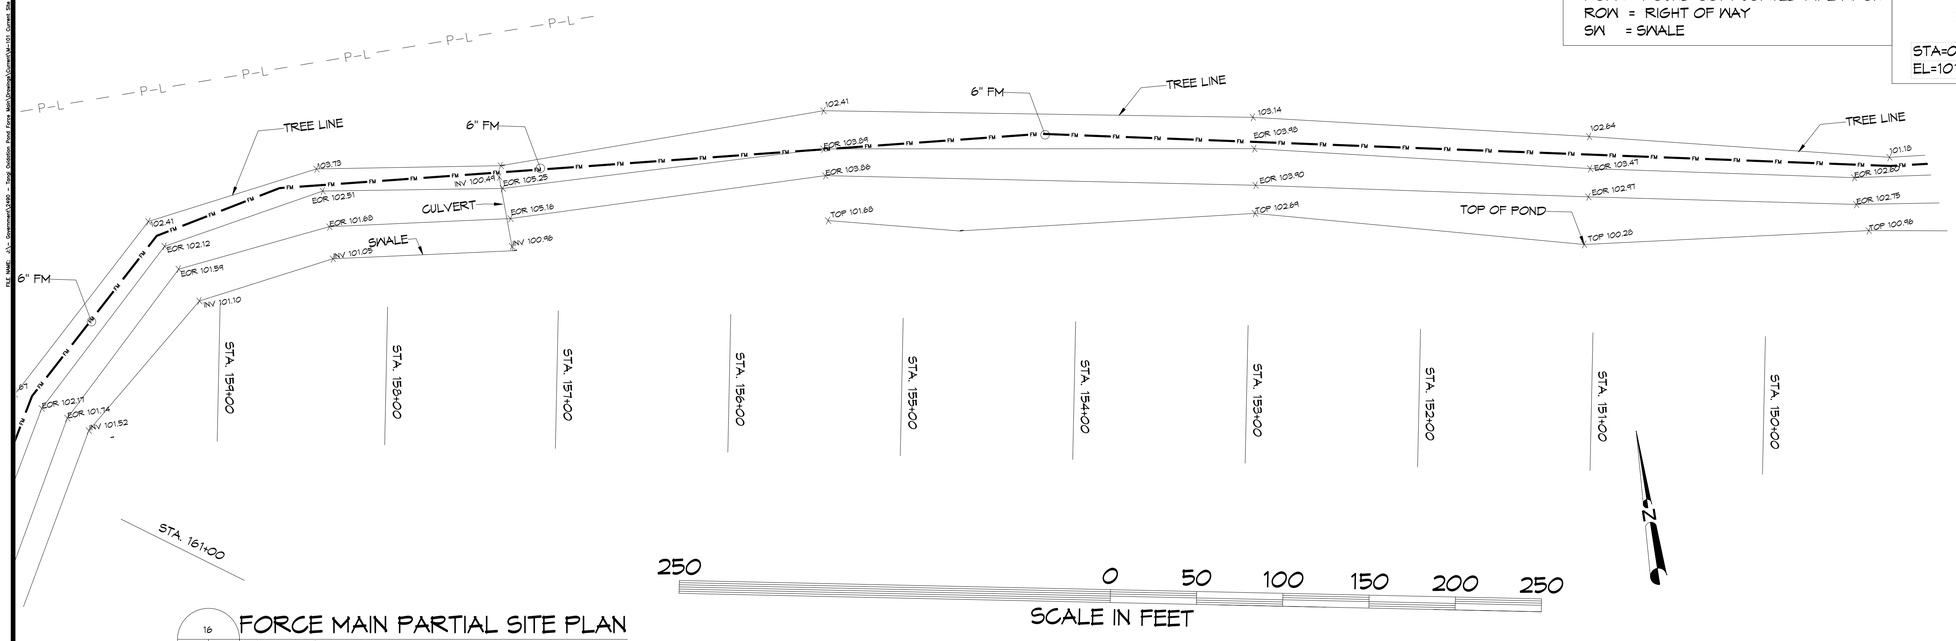

16 M101 M101 FORCE MAIN PARTIAL SITE PLAN
1" = 40'

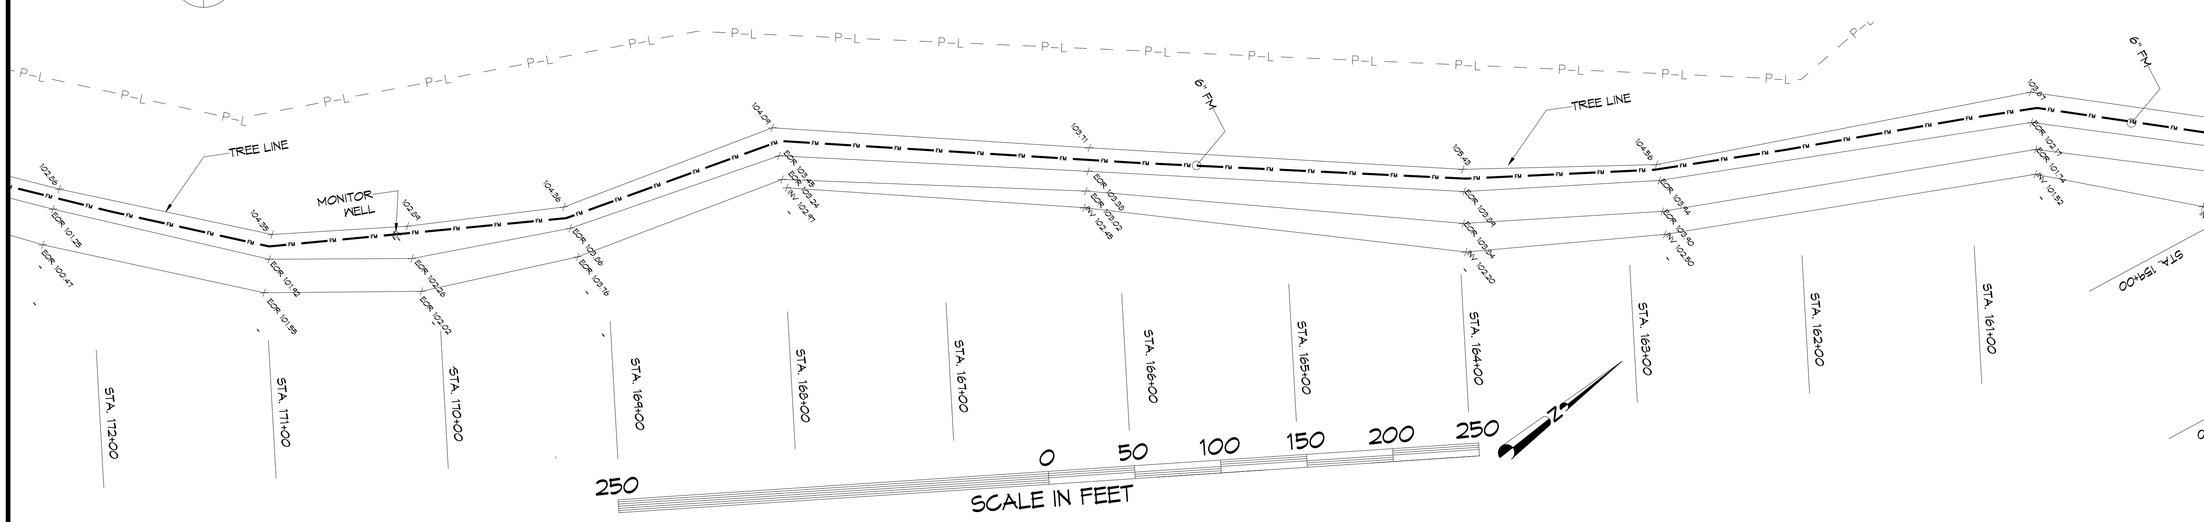

17 M101 M101 PRE-TREATED LEACHATE FORCE MAIN PARTIAL SITE PLAN
1" = 40'

DAMMON ENGINEERING, INC.
LOUISIANA & MISSISSIPPI

Chief Engineer: Brian Mistich, PE
554 Old Spanish Trail
Slidell, LA 70458

www.dammonengineering.com
info@dammonengineering.com
PH: 985.649.5832

#	DESCRIPTION	DATE

REVISIONS

SEAL:
STATE OF LOUISIANA
BRIAN A. MISTICH
License No. 30187
2/27/2025
PROFESSIONAL ENGINEER

NEW FORCEMAIN
TANGIPAHOA PARISH LANDFILL
AMITE CITY, LA

JOB No:	2490
DATE:	2-27-2025
DRAWN BY:	DPD
CHECKED BY:	BM

THIS DOCUMENT IS PROPERTY OF DAMMON ENGINEERING, INC. REPRODUCTION OF THIS DOCUMENT IN WHOLE OR IN PART WITHOUT WRITTEN PERMISSION OF DAMMON ENGINEERING, INC. IS PROHIBITED. ANY REPRODUCTION OF THIS DOCUMENT MUST INCLUDE THIS NOTICE. THE PROPERTY OF DAMMON ENGINEERING, INC. THE ENTITY OWNER WILL BE GRANTED THE RIGHT TO USE THIS DOCUMENT FOR THE PURPOSE OF COMPLETING, MAINTAINING, OPERATING, AND REPAIRING THE PROJECT DESCRIBED HEREIN. THIS DOCUMENT MUST NOT BE USED FOR OTHER PROJECTS, EXTENSIONS OF THIS PROJECT, OR ANY OTHER PROJECT WITHOUT WRITTEN CONSENT OF DAMMON ENGINEERING, INC.

SHEET TITLE:
FORCE MAIN HWY 16

DRAWING NUMBER:
M101J

SHEET No: 3 of 7

FILE NAME: J:\+ Dammon\2490 - Tang Outdoor Feed Force Main\Drawing\Civil\M-101 Curved Site Plan.dwg DUST DATE & TIME: Thursday, February 27, 2025 2:13:11 PM