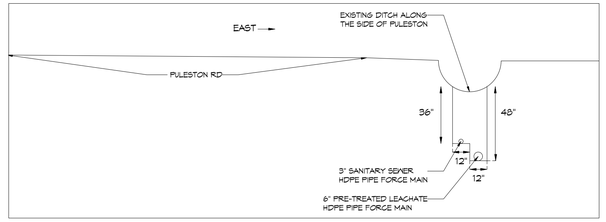

D M101D M101D DETAIL 1/4" = 1'-0"

ABBREVIATIONS

CB	= CATCH BASIN
CMP	= CORRUGATED METAL PIPE
COR	= CENTER OF ROAD
EOR	= EDGE OF ROAD
FM	= FORCE MAIN
INV	= INVERT
MH	= NEW SANITARY SEWER MANHOLE
RCP	= ROUND CORRUGATED PIPE
RCPA	= ROUND CORRUGATED PIPE-ARCH
ROW	= RIGHT OF WAY
SW	= SWALE

LEGEND

FM — FM	6" FORCE MAIN
SS	GRAVITY FED SEWER
	POWER POLE
S	SANITARY SEWER MAN HOLE
X	EXISTING ELEVATION
STA=0+00' / EL=101.1'	STATION # / ELEVATION

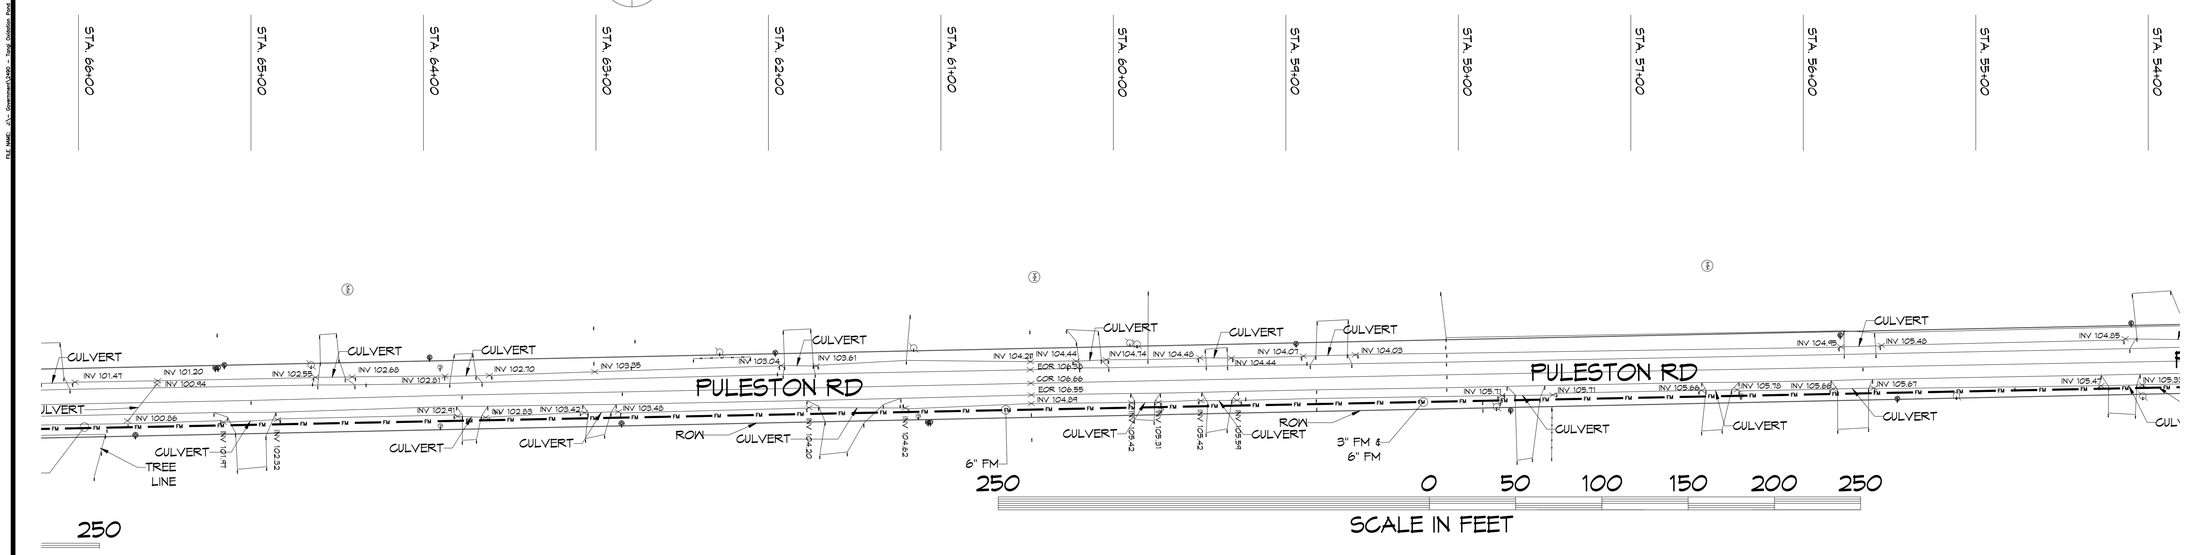

7 M101 M101 PRE-TREATED LEACHATE AND SEWER FORCE MAINs PARTIAL SITE PLAN 1" = 40'

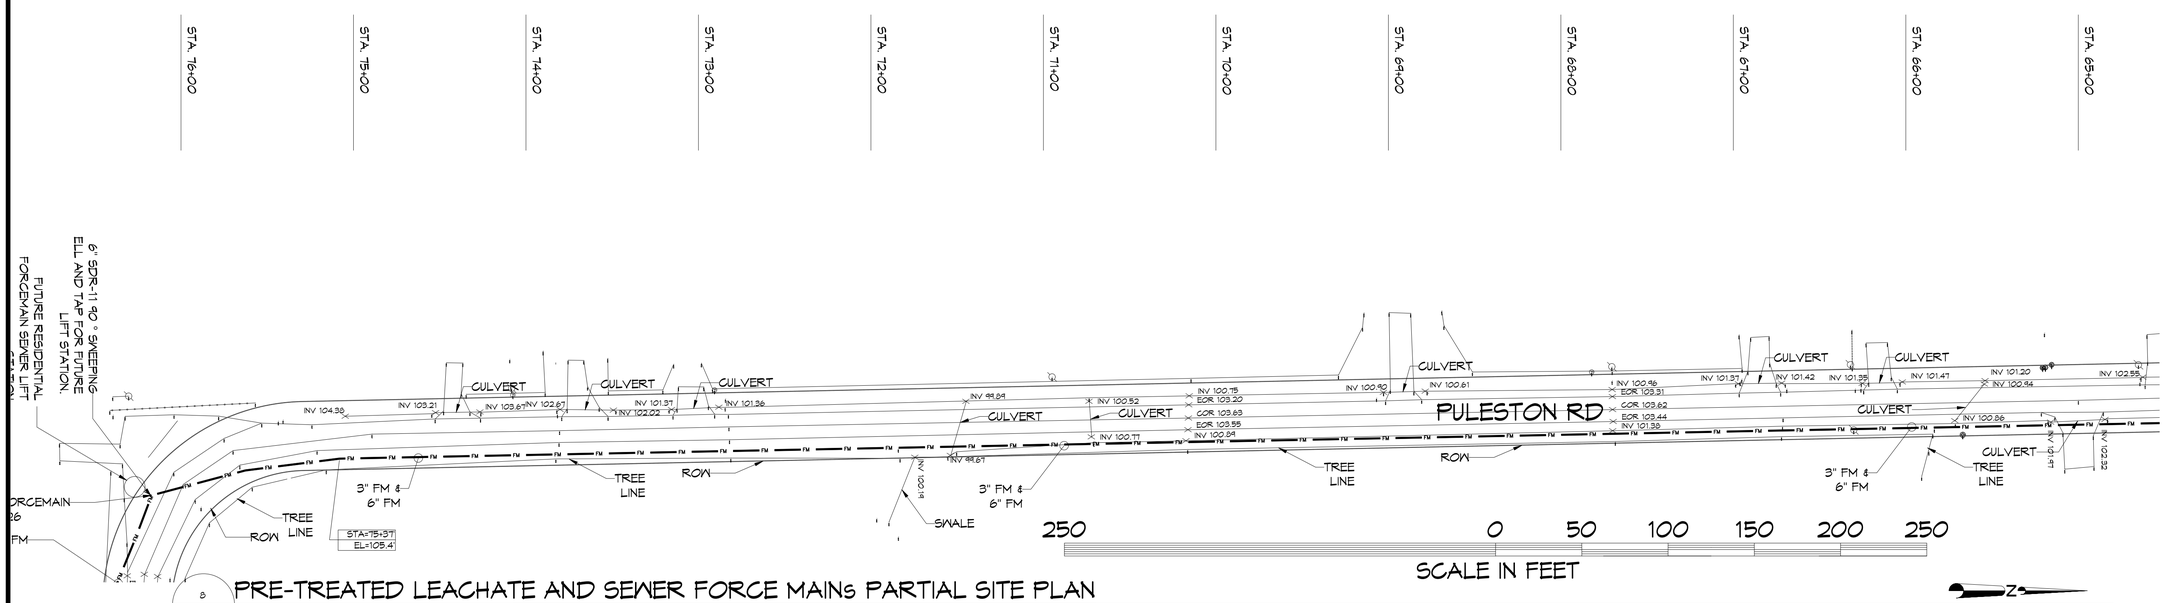

8 M101 M101 PRE-TREATED LEACHATE AND SEWER FORCE MAINs PARTIAL SITE PLAN 1" = 40'

DAMMON ENGINEERING, INC.
LOUISIANA & MISSISSIPPI
www.dammonengineering.com
info@dammonengineering.com
PH: 985.649.5832
Chief Engineer: Brian Mistich, PE
554 Old Spanish Trail
Slidell, LA 70458

#	DESCRIPTION	DATE

REVISIONS

SEAL: STATE OF LOUISIANA — BRIAN A. MISTICH License No. 30187 — PROFESSIONAL ENGINEER — 2/27/2025

NEW FORCEMAIN
TANGIPAHOA PARISH LANDFILL
AMITE CITY, LA

JOB No:	2490	DATE:	2-27-2025
DRAWN BY:	DPD	CHECKED BY:	BM

THIS DOCUMENT IS PROPERTY OF DAMMON ENGINEERING, INC. THERE IS NO EXPRESSED OR IMPLIED LICENSE TO USE THIS DOCUMENT FOR ANY PURPOSE WHATSOEVER. THE CARDS, DRAWINGS, MANUALS, SPECIFICATIONS, INFORMATION, CALCULATIONS, AND SIMILAR MATERIALS PROVIDED BY DAMMON ENGINEERING, AND ALL COPIES AND SIMILAR MATERIALS, THE PROPERTY OF DAMMON ENGINEERING, AND ALL COPIES THEREOF, ARE TO BE KEPT IN STRICT CONFIDENCE BY THE RECIPIENT AND ARE NOT TO BE REVEALED TO ANY OTHER PERSON OR ENTITY. THE RECIPIENT AGREES TO YIELD UNDISTURBED POSSESSION OF ALL SUCH MATERIALS TO DAMMON ENGINEERING, UPON REQUEST OR UPON COMPLETION OF THE PROJECT FOR WHICH THE MATERIALS WERE PROVIDED. THE RECIPIENT FURTHER AGREES NOT TO DUPLICATE ANY OF THE MATERIALS PROVIDED, IN WHOLE OR IN PART, WITHOUT THE EXPRESSED WRITTEN CONSENT OF DAMMON ENGINEERING, INC.

SHEET TITLE: FORCE MAIN HWY 16

DRAWING NUMBER: M101D

SHEET No: 3 of 7

FILE NAME: J:\~ Government\2490 - Tang Landfill Pred Force Main\Drawings\Current\M-101 Current Site Plan.dwg, EXIST 22X17, & TMB, Tuesday, August 26, 2025 1:33:47 PM