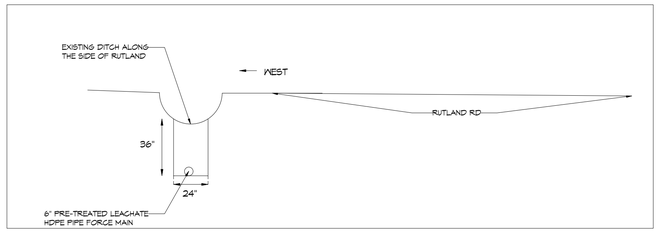

E
M101D M101D DETAIL
1/4" = 1'-0"

ABBREVIATIONS

CB = CATCH BASIN
CMP = CORRUGATED METAL PIPE
COR = CENTER OF ROAD
EOR = EDGE OF ROAD
FM = FORCE MAIN
INV = INVERT
MH = NEW SANITARY SEWER MANHOLE
RCP = ROUND CORRUGATED PIPE
RCPA = ROUND CORRUGATED PIPE-ARCH
ROW = RIGHT OF WAY
SW = SWALE

LEGEND

FM — FM	6" FORCE MAIN
SS	GRAVITY FED SEWER
	POWER POLE
S	SANITARY SEWER MAN HOLE
X	EXISTING ELEVATION
STA=0+00' / EL=101.1'	STATION # / ELEVATION

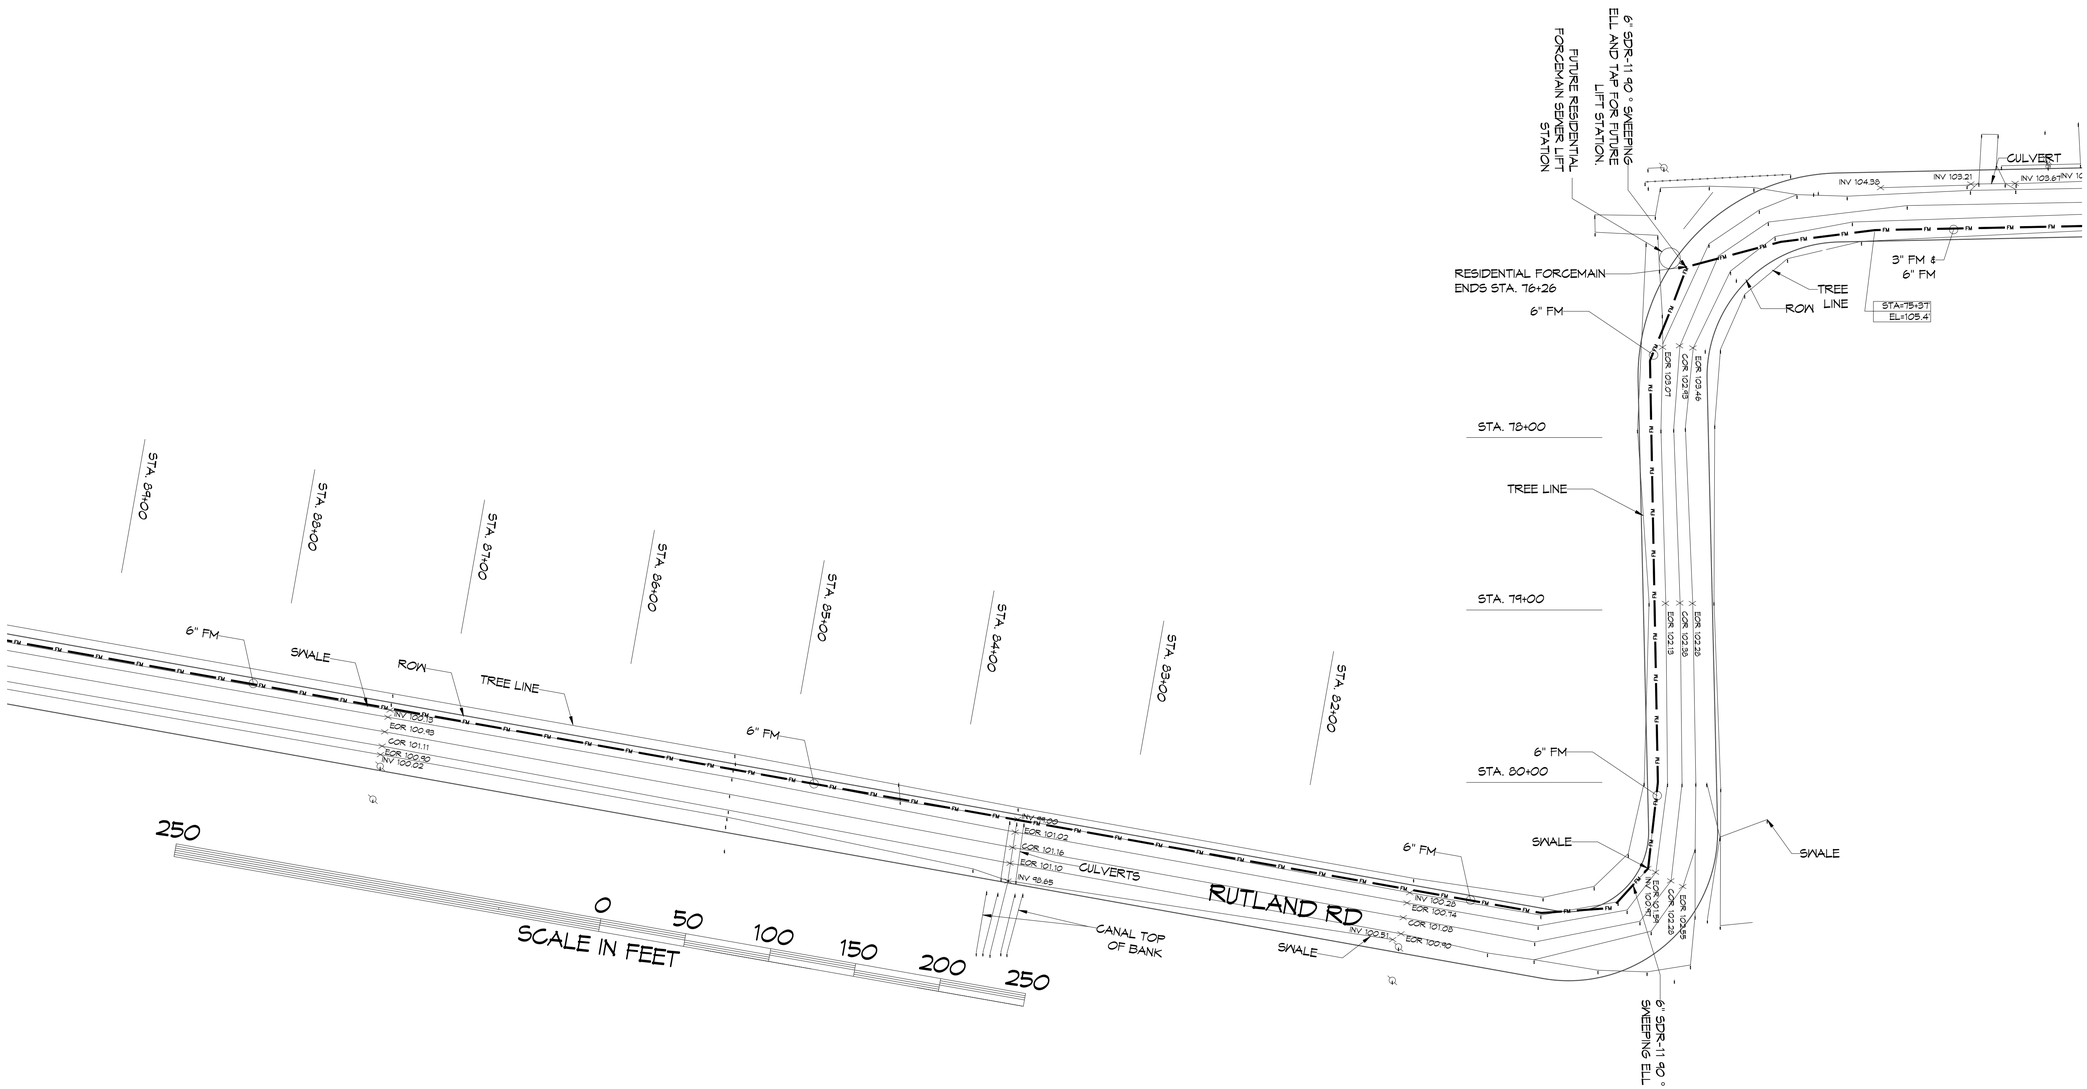

9
M101 M101 FORCE MAIN PARTIAL SITE PLAN
1" = 40'

DAMMON ENGINEERING, INC.
LOUISIANA & MISSISSIPPI

www.dammonengineering.com
info@dammonengineering.com
PH: 985.649.5832

Chief Engineer: Brian Mistich, PE
554 Old Spanish Trail
Slidell, LA 70458

REVISIONS

#	DESCRIPTION	DATE

SEAL:

STATE OF LOUISIANA
BRIAN A. MISTICH
License No. 30187
PROFESSIONAL ENGINEER
2/27/2025

NEW FORCEMAIN
TANGIPAHOA PARISH LANDFILL
AMITE CITY, LA

JOB No:	2490	DATE:	2-27-2025
DRAWN BY:	DPP	CHECKED BY:	BM

The plans, specifications, and other documents, regardless of the method of creation, are the property of Dammon Engineering, and are not to be used other than for the specified project without the express written consent of Dammon Engineering. Reproduction or alteration of these documents without the express written consent of Dammon Engineering is prohibited. Reuse of these documents for other projects, locations, or purposes, or modifications to these documents without written consent of Dammon Engineering, shall be at the sole risk of the person or entity doing so. Dammon Engineering shall not be responsible for any such reuse or modifications without written consent.

SHEET TITLE:
FORCE MAIN HWY 16

DRAWING NUMBER:
M101E

SHEET No: 3 of 7

FILE NAME: J:\+_Government\2490 - Tang Landfill Force Main\Drawings\Current\M-101 Current Site Plan.dwg, EXIT 2007, & TMC, Tuesday, August 26, 2025 1:33:03 PM