ABBREVIATIONS

CB = CATCH BASIN
CMP = CORRUGATED METAL PIPE
COR = CENTER OF ROAD
EOR = EDGE OF ROAD
FM = FORCE MAIN
INV = INVERT
MH = NEW SANITARY SEWER MANHOLE
RCP = ROUND CORRUGATED PIPE
RCPA = ROUND CORRUGATED PIPE-ARCH
ROW = RIGHT OF WAY
SW = SWALE

LEGEND

6" FORCE MAIN
GRAVITY FED SEWER
POWER POLE
SANITARY SEWER MAN HOLE
EXISTING ELEVATION
STA=0+00' STATION #
EL=101.1' ELEVATION

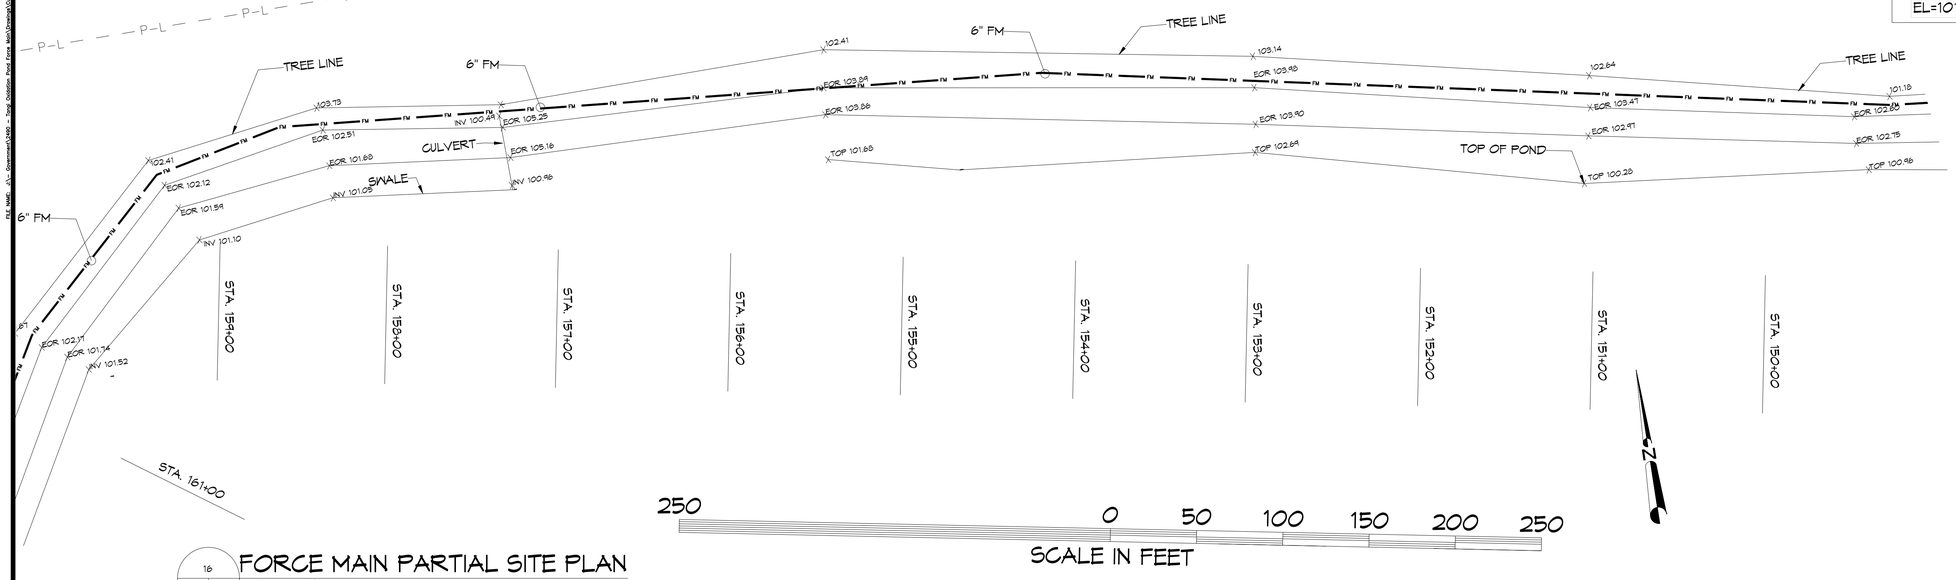

16 M101 M101 FORCE MAIN PARTIAL SITE PLAN
1" = 40'

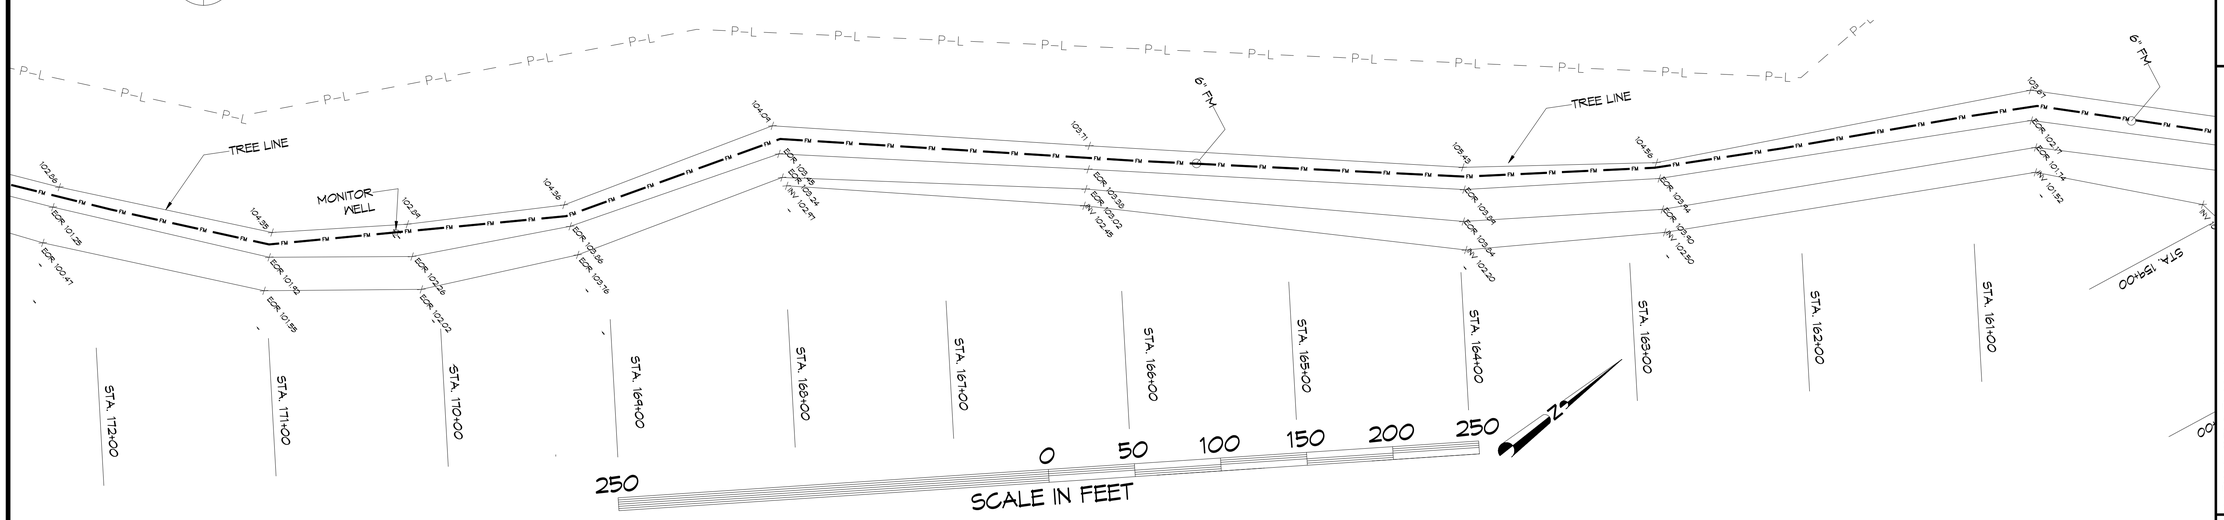

17 M101 M101 PRE-TREATED LEACHATE FORCE MAIN PARTIAL SITE PLAN
1" = 40'

DAMMON ENGINEERING, INC.
LOUISIANA & MISSISSIPPI

www.dammonengineering.com
info@dammonengineering.com
PH: 985.649.5832

Chief Engineer: Brian Mistich, PE
554 Old Spanish Trail
Slidell, LA 70458

#	DESCRIPTION	DATE

REVISIONS

SEAL:
STATE OF LOUISIANA
BRIAN A. MISTICH
License No. 30187
2/27/2025
PROFESSIONAL ENGINEER

NEW FORCEMAIN
TANGIPAHOA PARISH LANDFILL
AMITE CITY, LA

JOB No:	2490
DATE:	2-21-2025
DRAWN BY:	DPD
CHECKED BY:	BM

THIS DOCUMENT IS PROPERTY OF DAMMON ENGINEERING, INC. REGARDLESS OF THE FORM IT TAKES, THIS DOCUMENT IS PROTECTED BY COPYRIGHT LAW. THE REPRODUCTION, ALTERATION, OR DISTRIBUTION OF THIS DOCUMENT IS PROHIBITED WITHOUT WRITTEN CONSENT OF DAMMON ENGINEERING, INC. THE PROPERTY OF PROFESSIONAL ENGINEERING, THE AND ARTS CONTAINED HERE ARE PROPRIETARY TO DAMMON ENGINEERING, INC. ANY USE OF THESE DRAWINGS, SPECIFICATIONS, DESIGNS, OR ARTS WITHOUT WRITTEN CONSENT OF DAMMON ENGINEERING, INC. IS PROHIBITED.

SHEET TITLE:
FORCE MAIN HWY 16

DRAWING NUMBER:
M101J

SHEET No: 3 of 7