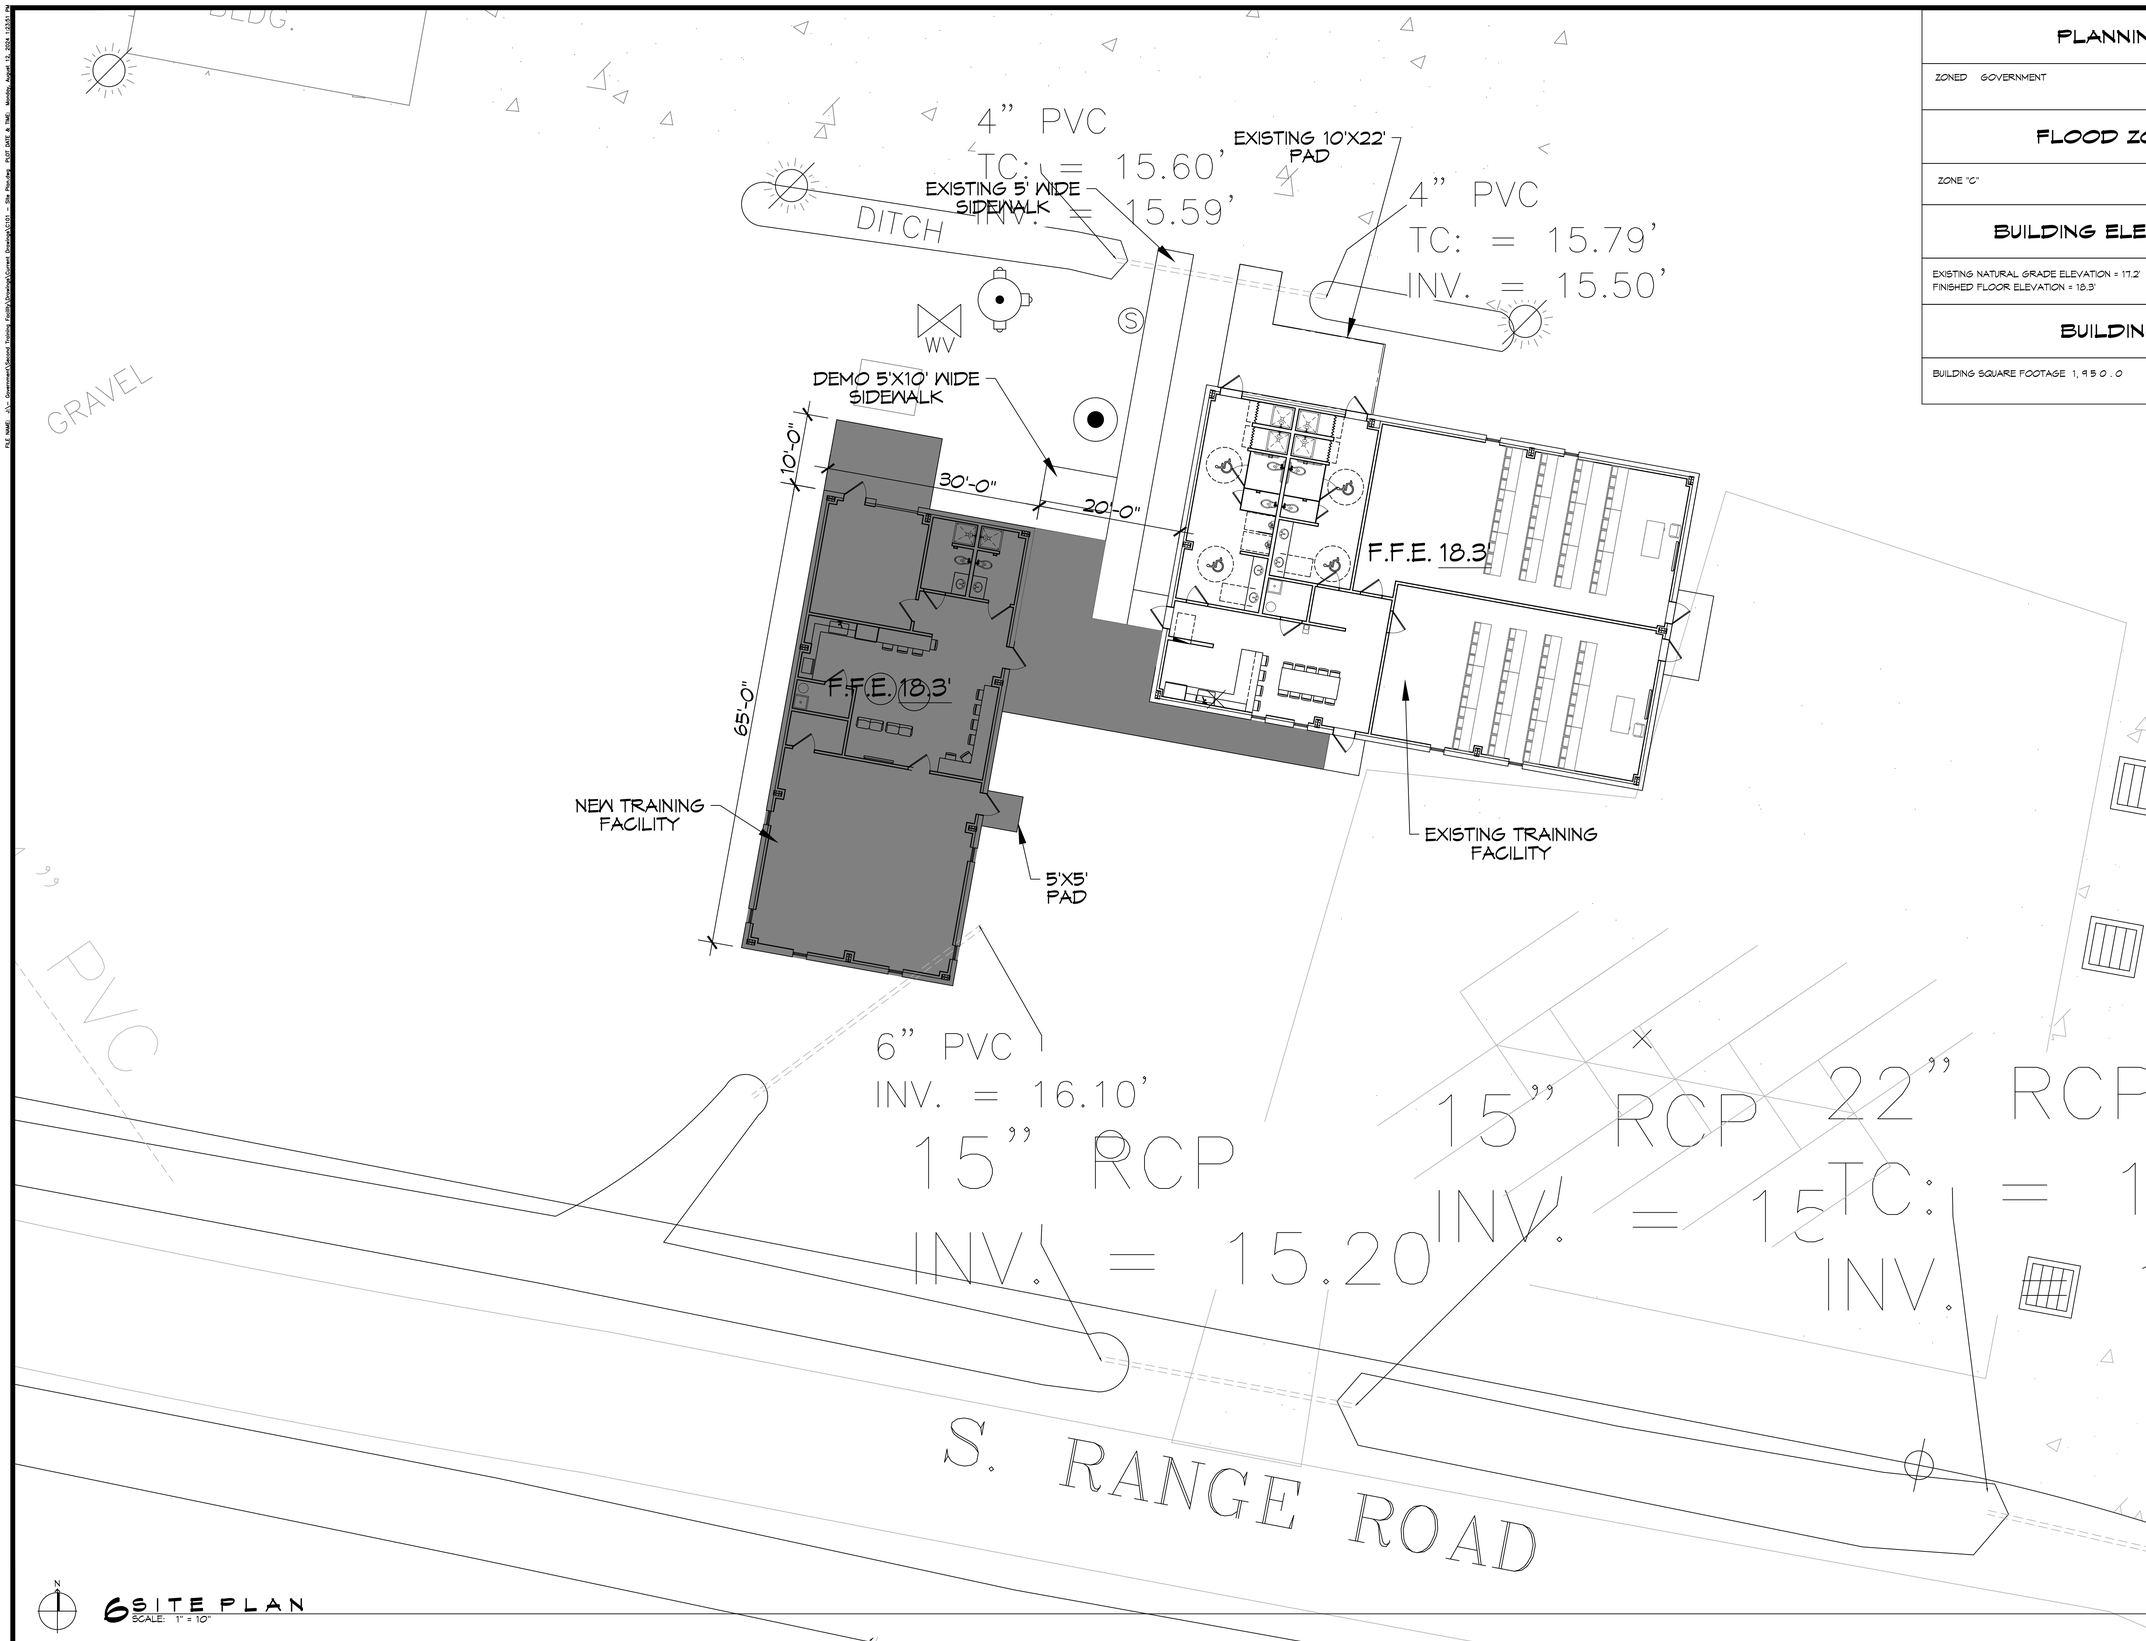

N

6 SITE PLAN
SCALE: 1" = 10'

PLANNING
ZONED GOVERNMENT

FLOOD ZONE
ZONE "C"

BUILDING ELEVATION
EXISTING NATURAL GRADE ELEVATION = 17.2'
FINISHED FLOOR ELEVATION = 18.3'

BUILDING
BUILDING SQUARE FOOTAGE 1,950.0

DAMMON ENGINEERING, INC.
LOUISIANA & MISSISSIPPI
www.dammonengineering.com
infos@dammonengineering.com
PH: 985.649.5832
Chief Engineer: Brian Mistich, PE
554 Old Spanish Trail
Slidell, LA 70458

#	DESCRIPTION	REVISIONS	DATE

SEAL:

NEW TRAINING FACILITY
ST. TAMMANY FIRE PROTECTION DISTRICT No. 1
34130 S RANGE ROAD
SLIDELL, LA 70460

JOB No:	2490	DATE:	09-12-2024
DRAWN BY:	GKD	CHECKED BY:	JMS

These drawings & specifications, ideas and arrangements presented shall not be used in whole or part for any other project without the written permission of Dammon Engineering. Visual contact with these drawings or specifications shall constitute prima facie evidence of the acceptance of these restrictions.

SHEET TITLE:
SITE PLAN

DRAWING NUMBER:
C101

SHEET No: 3 of 3