FILE NAME: J:\+ Downtown\12501 - Space Training Facility\Drawings\Current Drawings\A104 - RCP.dwg PLOT DATE & TIME: Wednesday, December 18, 2024 12:33:14 PM

LEGEND

- AIR SUPPLY GRILLE (24X24)
- RETURN AIR GRILLE
- AIR SUPPLY GRILLE (12X12)
- EMERGENCY LIGHT
- EXHAUST FAN
- RECESSED LIGHT
- 5/8 " GYPSUM BOARD
- CEILING MOUNTED EXIT LIGHT
- VANITY LIGHT
- EXTERIOR WALL LIGHT
- 2X2 FLUORESCENT
- 2X4 FLUORESCENT
- 2X2 DROP CEILING

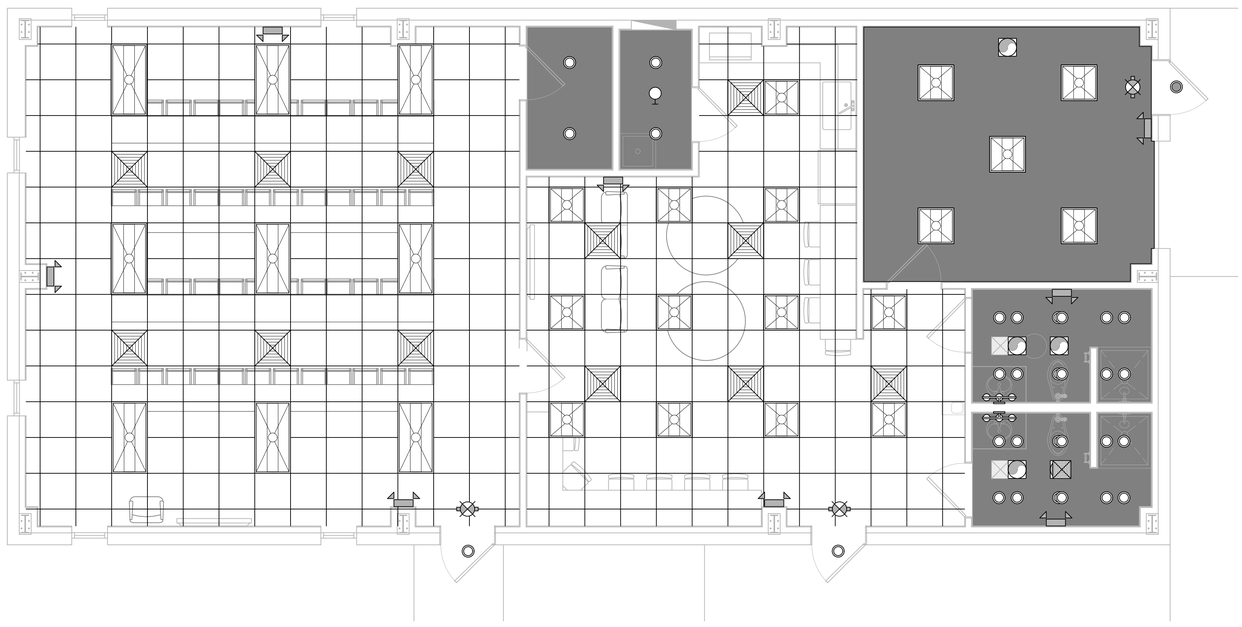

22 REFLECTED CEILING PLAN

SCALE: 1/4"= 1'-0"

DAMMON ENGINEERING, INC.
LOUISIANA & MISSISSIPPI
www.dammonengineering.com
info@dammonengineering.com
PH: 985.649.5832

Chief Engineer: Brian Mistich, PE
5544 Crosby Trail
Slidell, LA 70458

#	DESCRIPTION	DATE

REVISIONS

SEAL:

NEW TRAINING FACILITY
ST. TAMMANY FIRE PROTECTION DISTRICT NO. 1

34150 S RANGE ROAD
SLIDELL, LA 70460

JOB No:	2501	DATE:	12-18-2024
DRAWN BY:	CAD	CHECKED BY:	JMS

The design shown on this plan is the property of Dammon Engineering, and as such, retains all rights to the design. Any reproduction or use of the design shown on this plan without the express written consent of Dammon Engineering is prohibited. The contractor is responsible for all dimensions and conditions on the project for which he has been engaged and developed without errors or omissions. Any discrepancies found in the drawings or specifications must be reported to the engineer immediately.

SHEET TITLE:
REFLECTED CEILING PLAN

DRAWING NUMBER:
A104

SHEET No: 11 of 15