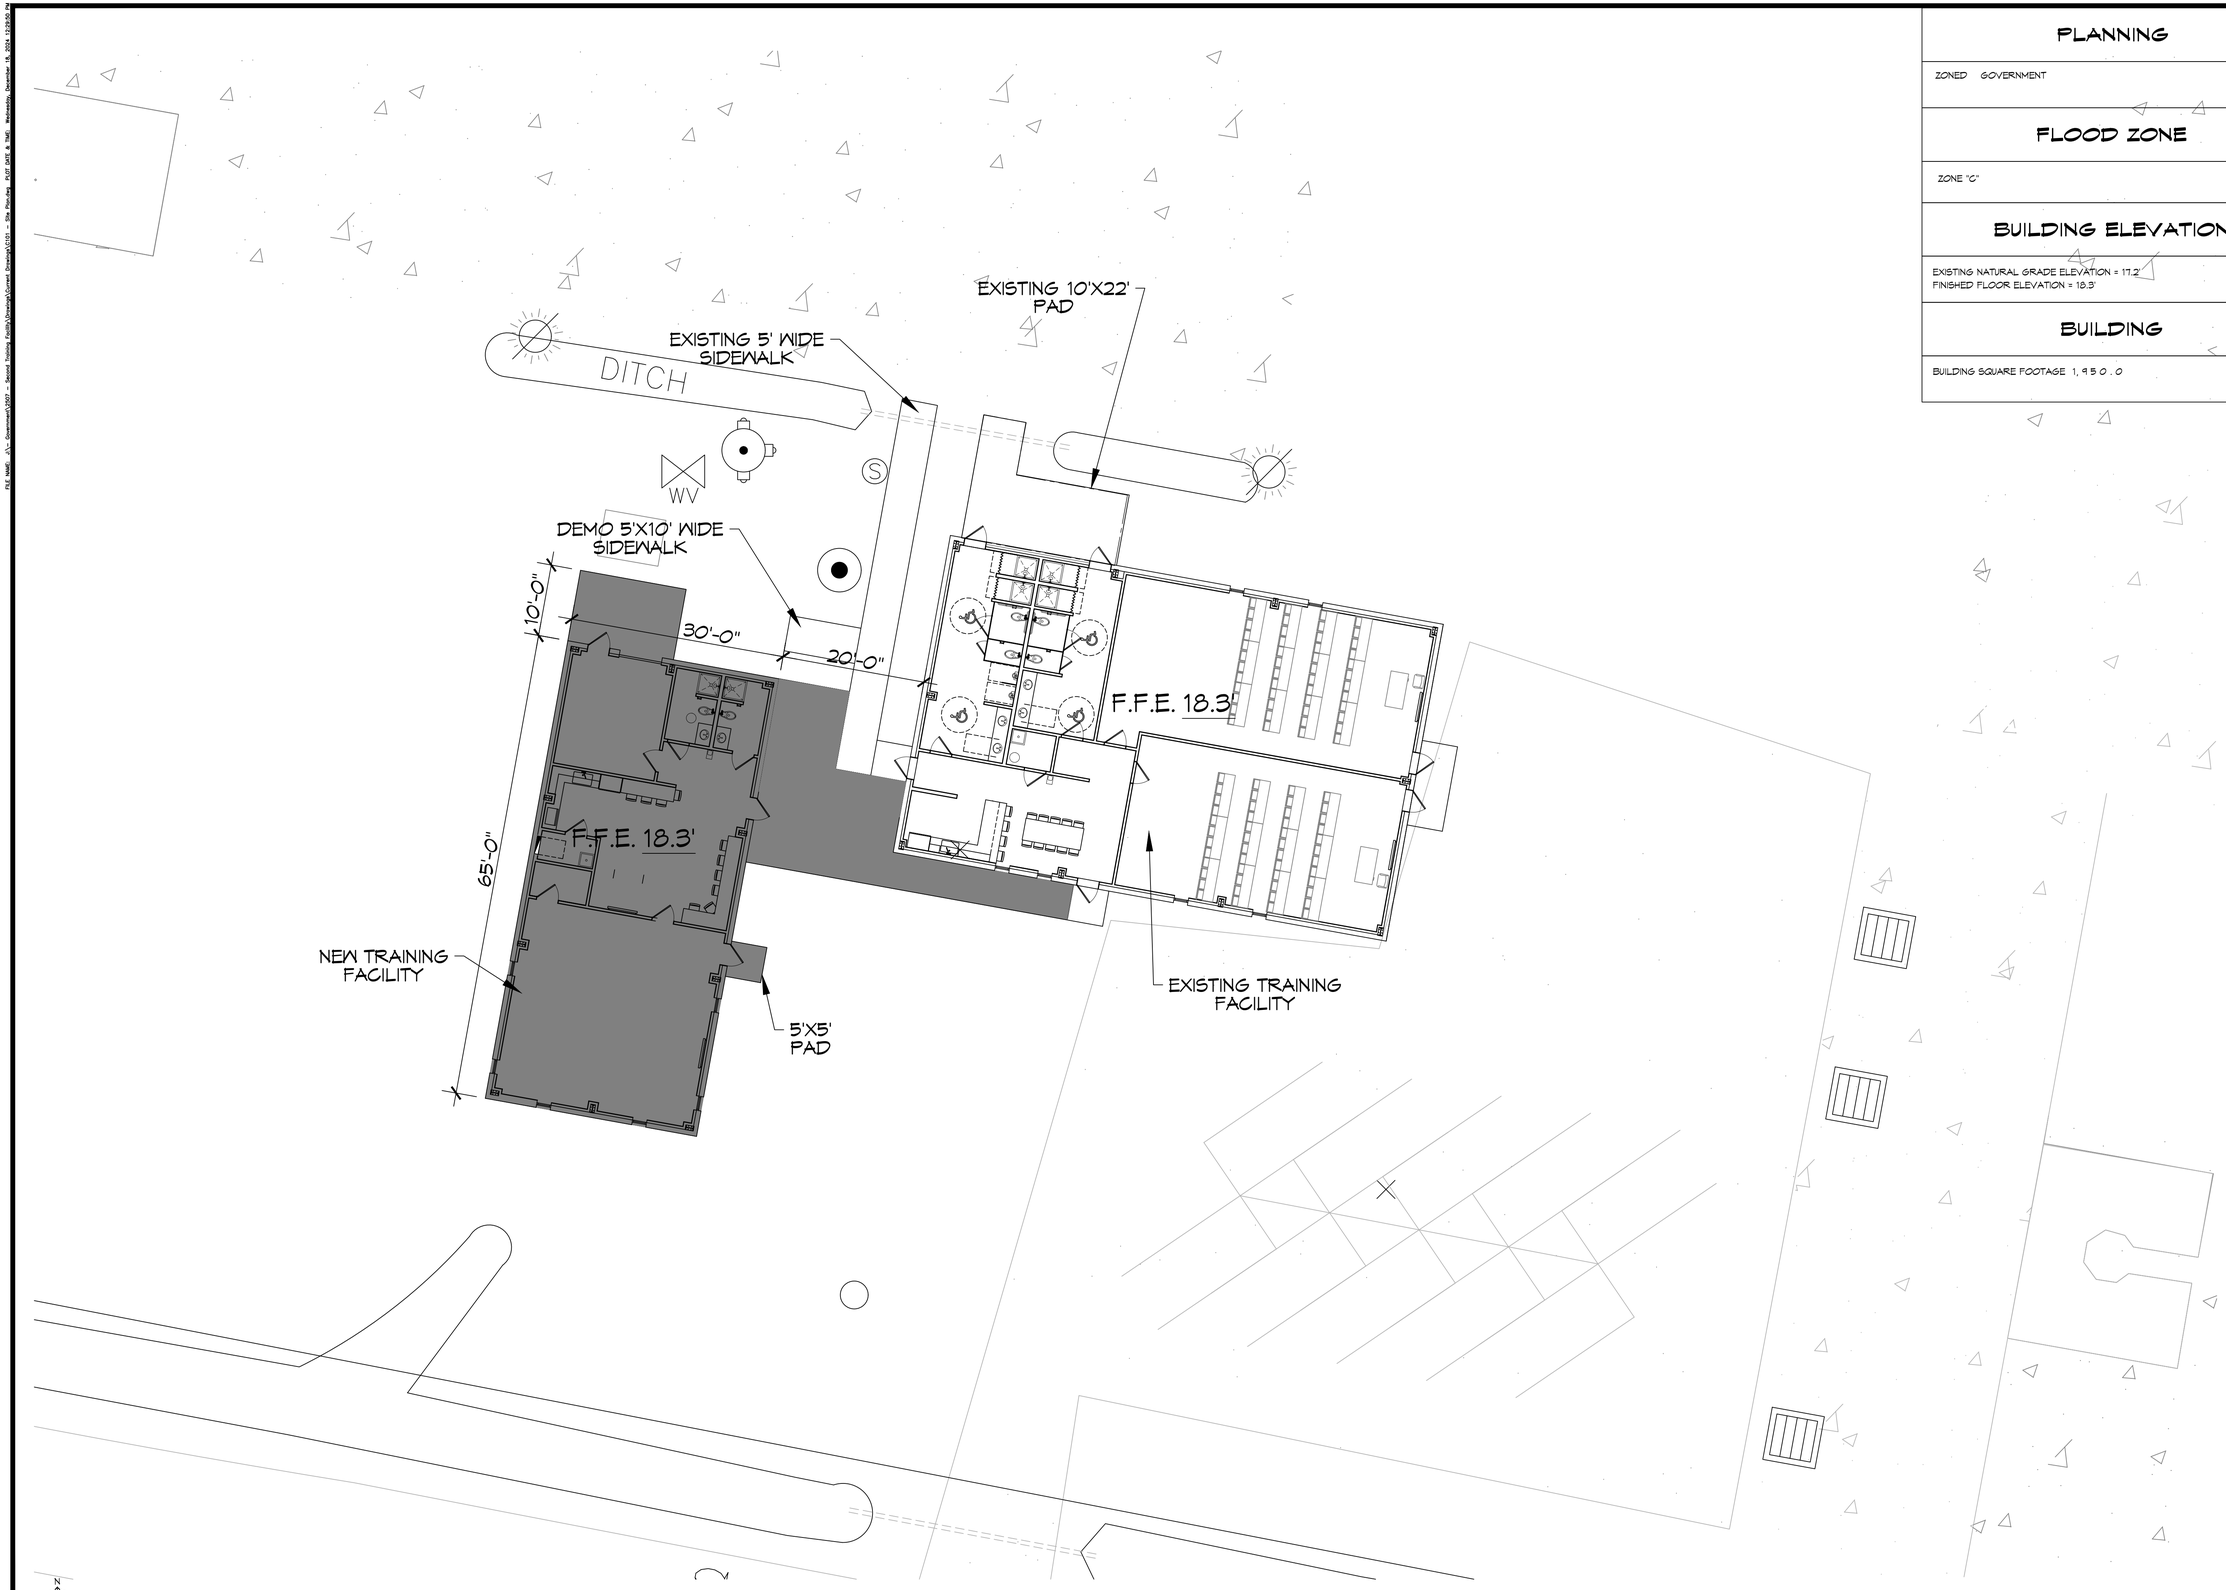

6 SITE PLAN
SCALE: 1" = 10'

PLANNING

ZONED GOVERNMENT

FLOOD ZONE

ZONE "C"

BUILDING ELEVATION

EXISTING NATURAL GRADE ELEVATION = 17.2'
FINISHED FLOOR ELEVATION = 18.3'

BUILDING

BUILDING SQUARE FOOTAGE 1,950.0

DAMMON ENGINEERING, INC.
LOUISIANA & MISSISSIPPI
www.dammonengineering.com
info@dammonengineering.com
PH: 985.649.5832
Chief Engineer: Brian Mistich, PE
554 Old Spanish Trail
Slidell, LA 70458

REVISIONS

#	DESCRIPTION	DATE

SEAL:

NEW TRAINING FACILITY
ST. TAMMANY FIRE PROTECTION DISTRICT NO. 1
34130 S RANGE ROAD
SLIDELL, LA 70460

JOB No:	2507	DATE:	12-16-2024
DRAWN BY:	CKD	CHECKED BY:	JMS

THE ABOVE DRAWING AND SPECIFICATIONS, DESIGNS AND ARRANGEMENTS REPRESENTED THEREIN, IS AND SHALL REMAIN THE PROPERTY OF DAMMON ENGINEERING, INC. AND SHALL NOT BE USED FOR ANY PURPOSE NOT SPECIFICALLY MENTIONED IN THE CONTRACT FOR WHICH THE DRAWING IS ISSUED. THE DRAWING AND SPECIFICATIONS MAY NOT BE REPRODUCED OR ALTERED IN ANY FORM WITHOUT THE EXPRESS WRITTEN CONSENT OF DAMMON ENGINEERING. ANY REPRODUCTION OR ALTERATION WITHOUT PERMISSION IS AT THE USER'S SOLE RISK AND WITHOUT LIABILITY TO DAMMON ENGINEERING.

SHEET TITLE:
SITE PLAN

DRAWING NUMBER:
C101

SHEET No: 3 of 15