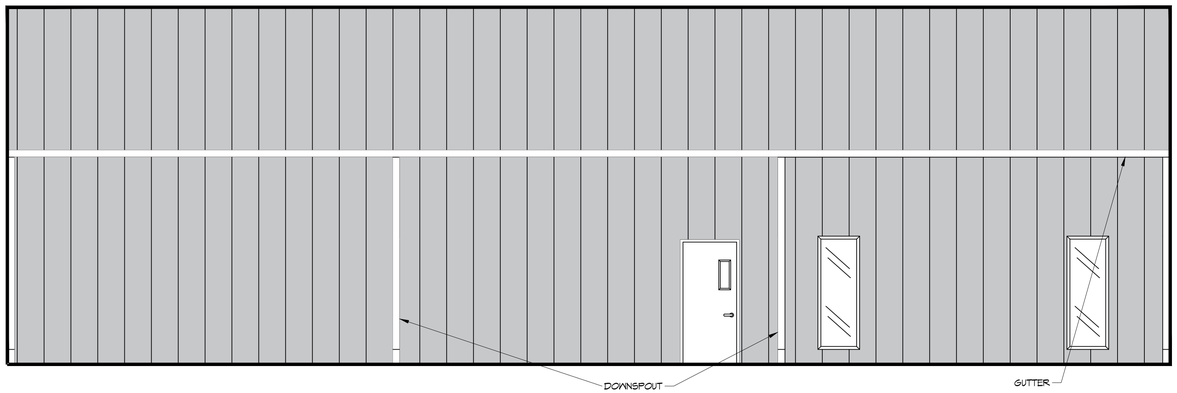

15 LEFT SIDE ELEVATION
SCALE: 1/4"=1'-0"

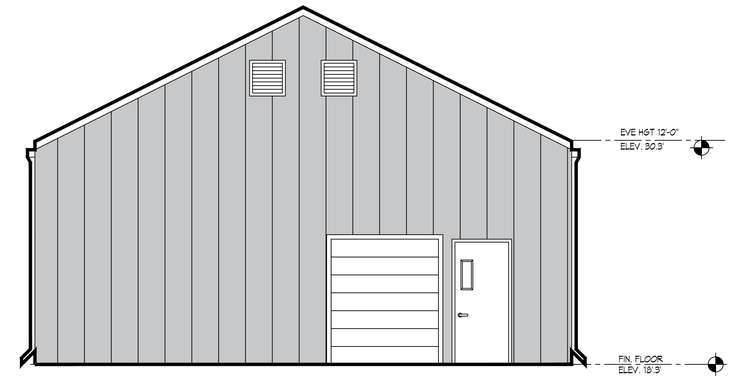

16 REAR ELEVATION
SCALE: 1/4"=1'-0"

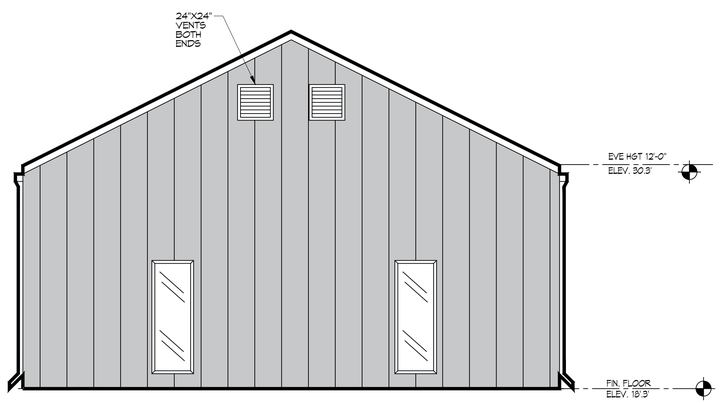

17 FRONT ELEVATION
SCALE: 1/4"=1'-0"

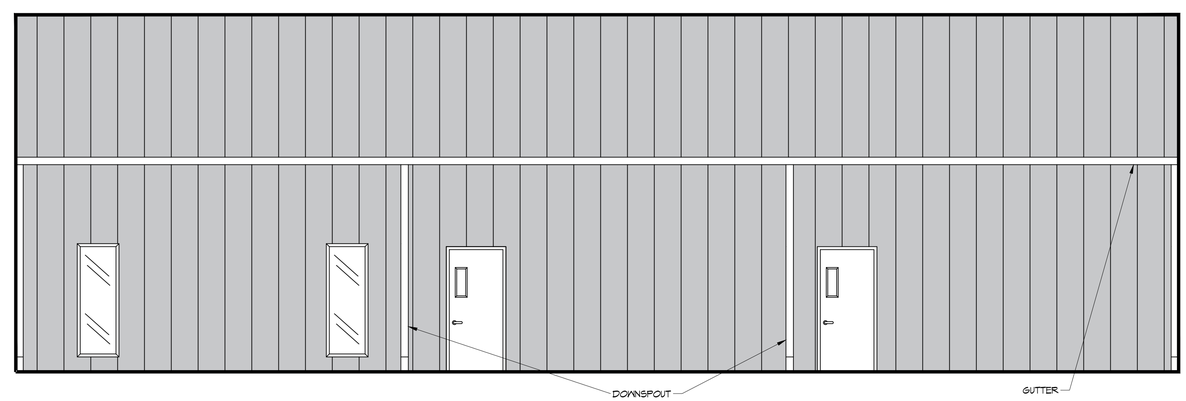

18 RIGHT SIDE ELEVATION
SCALE: 1/4"=1'-0"

DAMMON ENGINEERING, INC.
LOUISIANA & MISSISSIPPI
www.dammonengineering.com
info@dammonengineering.com
PH: 985.649.5832
Chief Engineer: Brian Mistich, PE
5545 Sharp Trail
Slidell, LA 70458

REVISIONS

#	DESCRIPTION	DATE

SEAL:

STATE OF LOUISIANA
BRIAN A. MISTICH
License No. 30187
PROFESSIONAL ENGINEER

NEW TRAINING FACILITY
ST. TAMMANY FIRE PROTECTION DISTRICT NO. 1
34780 S RANGE ROAD
SLIDELL, LA 70460

JOB No: 2501 | DATE: 02-04-2025
DRAWN BY: GKD | CHECKED BY: BAM

These plans remain the property of Dammon Engineering, and are not to be reproduced, changed or copied in any form or manner whatsoever, nor are they to be assigned to any third party, without first obtaining the written permission and consent of Dammon Engineering. Any reproduction or alteration of these plans without written consent of Dammon Engineering is a violation of the Louisiana Revised Statutes Title 37 Chapter 38 Section 3151-3159.

SHEET TITLE:
EXTERIOR ELEVATIONS

DRAWING NUMBER:
A102

SHEET No: 9 of 15

FILE NAME: J:\- Government\2501 - Second Training Facility\Drawings\Current Drawings\A102 - Exterior Elevations.dwg PLOT DATE & TIME: Tuesday, February 4, 2025 10:53:20 AM