FILE NAME: J:\+ Downtown\2501 - Bogue Training Facility\Drawings\Current Drawings\A104 - RCP.dwg PLOT DATE & TIME: Tuesday, February 4, 2025 10:53:16 AM

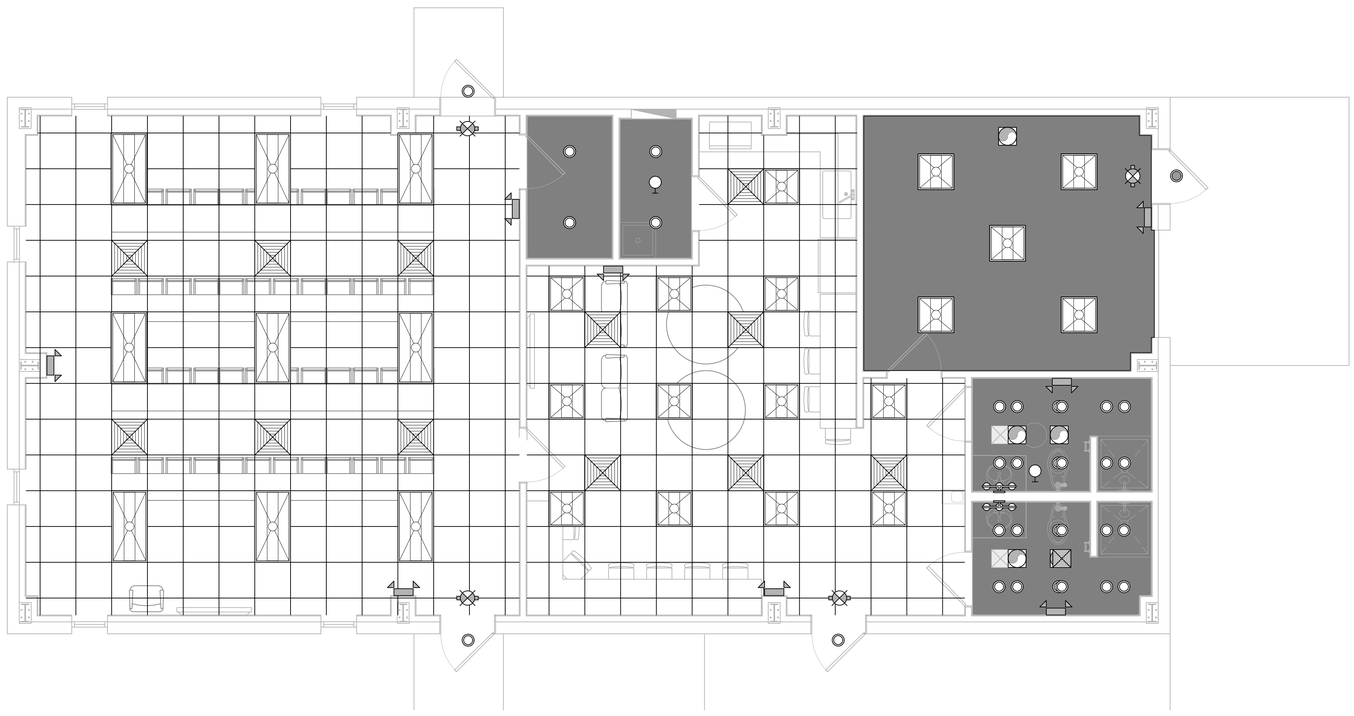

22 REFLECTED CEILING PLAN

SCALE: 1/4"= 1'-0"

LEGEND

- AIR SUPPLY GRILLE (24X24)
- RETURN AIR GRILLE
- AIR SUPPLY GRILLE (12X12)
- EMERGENCY LIGHT
- EXHAUST FAN
- RECESSED LIGHT
- 5/8 " GYPSUM BOARD
- CEILING MOUNTED EXIT LIGHT
- VANITY LIGHT
- EXTERIOR WALL LIGHT
- 2X2 FLUORESCENT
- 2X4 FLUORESCENT
- 2X2 DROP CEILING

DAMMON ENGINEERING, INC.
LOUISIANA & MISSISSIPPI
www.dammonengineering.com
info@dammonengineering.com
PH: 985.649.5832

Chief Engineer: Brian Mistich, PE
5544 Highway 190 Service Road
Slidell, LA 70458

#	DESCRIPTION	DATE

REVISIONS

SEAL:

STATE OF LOUISIANA
BRIAN A. MISTICH
License No. 30187
PROFESSIONAL ENGINEER

NEW TRAINING FACILITY
ST. TAMMANY FIRE PROTECTION DISTRICT NO. 1

34780 S RANGE ROAD
SLIDELL, LA 70460

JOB No:	2501	DATE:	02-04-2025
DRAWN BY:	CAD	CHECKED BY:	JMS

The drawings, specifications and other documents prepared by Dammon Engineering, Inc. are instruments of service for this project. As such, they have been prepared and developed without regard to, or consideration of, any other project. Dammon Engineering, Inc. shall not be liable for any reuse of these documents on other projects or for any other purpose for which they were not prepared or developed without written consent of Dammon Engineering, Inc. and appropriate compensation to Dammon Engineering, Inc. for services related to such reuse.

SHEET TITLE:
REFLECTED CEILING PLAN

DRAWING NUMBER:

A104

SHEET No: 11 of 15