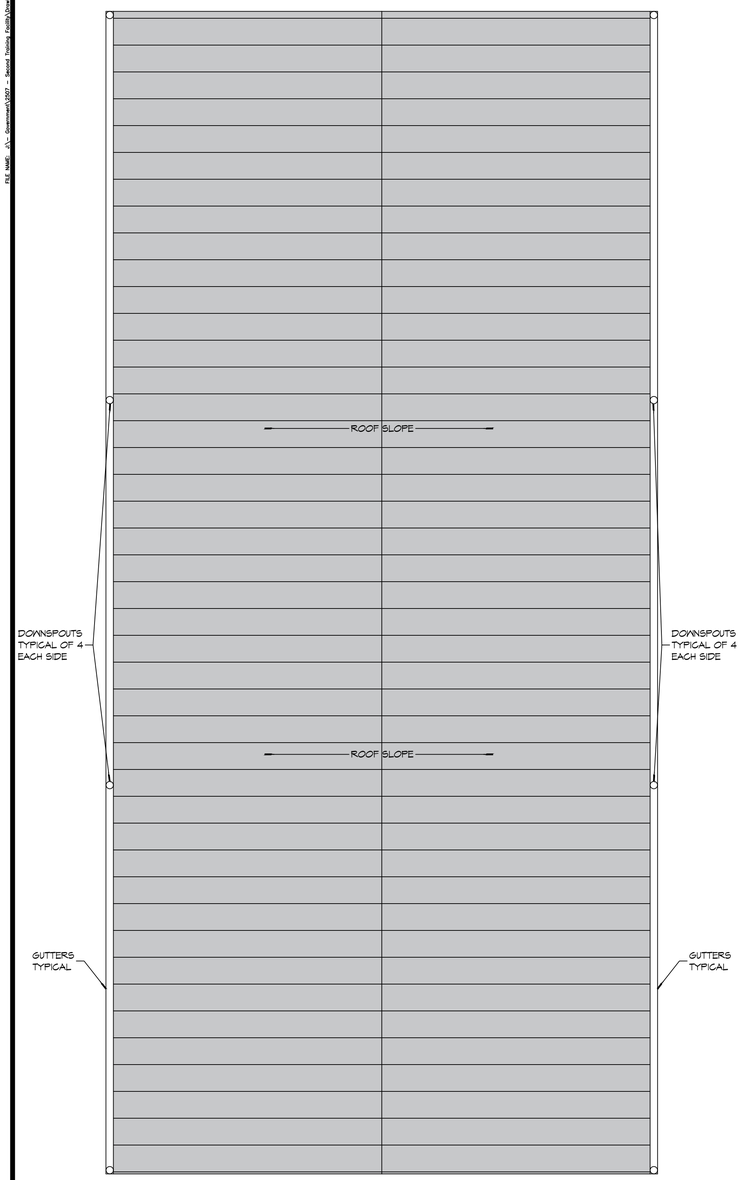

N

19 ROOF PLAN
SCALE: 1/4" = 1'-0"

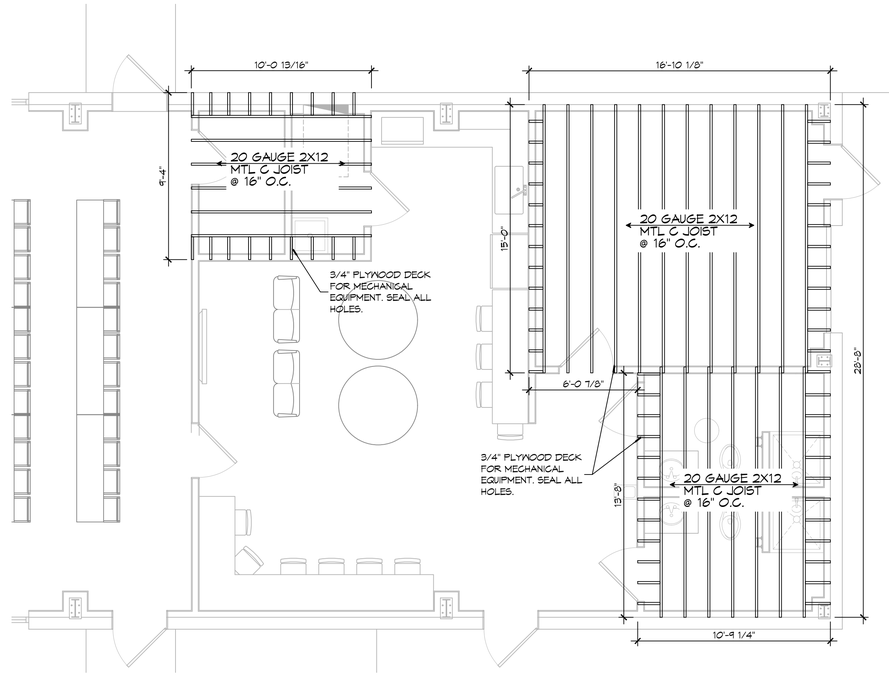

20 CEILING JOIST PLAN
SCALE: 1/4" = 1'-0"

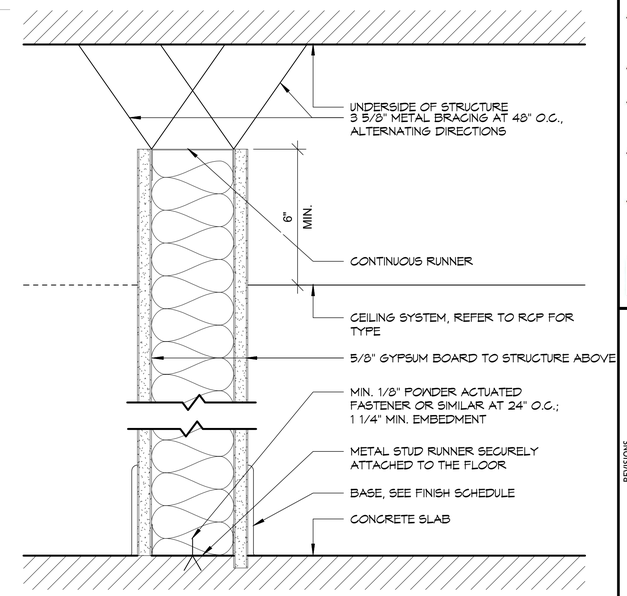

INTERIOR STUD WALLS ATTACHMENT
SCALE: N.T.S.

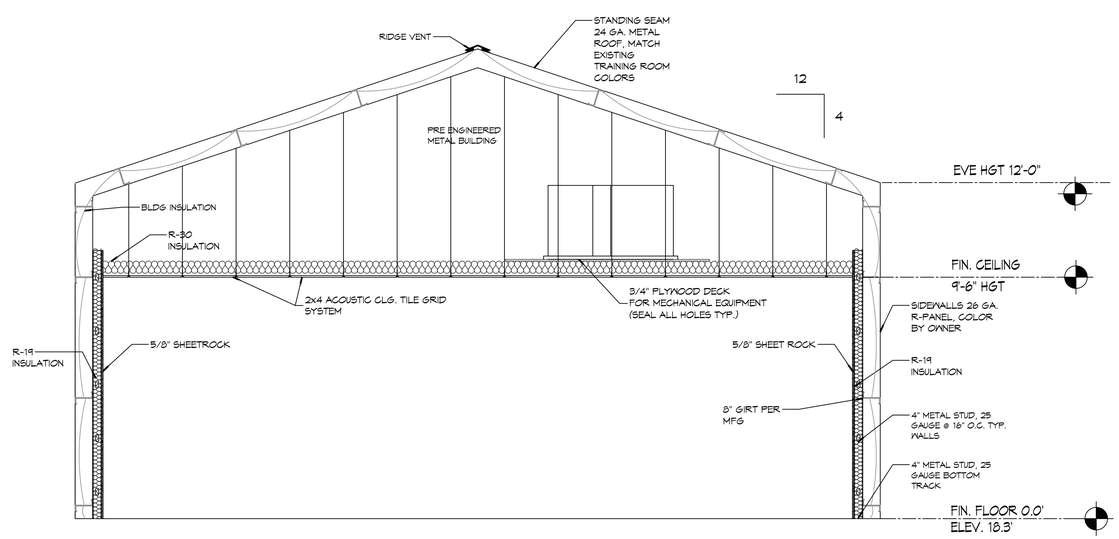

21 BUILDING SECTION
SCALE: 3/8" = 1'-0"

DAMMON ENGINEERING, INC.
LOUISIANA & MISSISSIPPI
www.dammonengineering.com
info@dammonengineering.com
PH: 985.649.5832
Chief Engineer: Brian Mistich, PE
5540 Cypress Park Trail
Slidell, LA 70458

#	DESCRIPTION	DATE
	REVISIONS	

SEAL:
STATE OF LOUISIANA
BRIAN A. MISTICH
License No. 30187
PROFESSIONAL ENGINEER

NEW TRAINING FACILITY
ST. TAMMANY FIRE PROTECTION DISTRICT NO. 1
34130 S RANGE ROAD
SLIDELL, LA 70460

JOB No:	25071
DATE:	02-10-2025
DRAWN BY:	RLD
CHECKED BY:	CKD

These drawings are the property of Dammon Engineering, and are not to be used for any other purpose than that for which they were prepared and delivered. Any other use or reproduction without written consent of Dammon Engineering is prohibited. Only those pages prepared and sealed by a licensed professional engineer are to be used for construction purposes.

SHEET TITLE:
ROOF PLAN & BLDG SECTION

DRAWING NUMBER:
A103

SHEET No: 10 of 15

FILE NAME: J:_Dammon\2025 - Special Training Facility\Drawings\Current Drawings\A103 - Section View.dwg PLOT DATE & TIME: Monday, February 10, 2025 9:19:29 AM