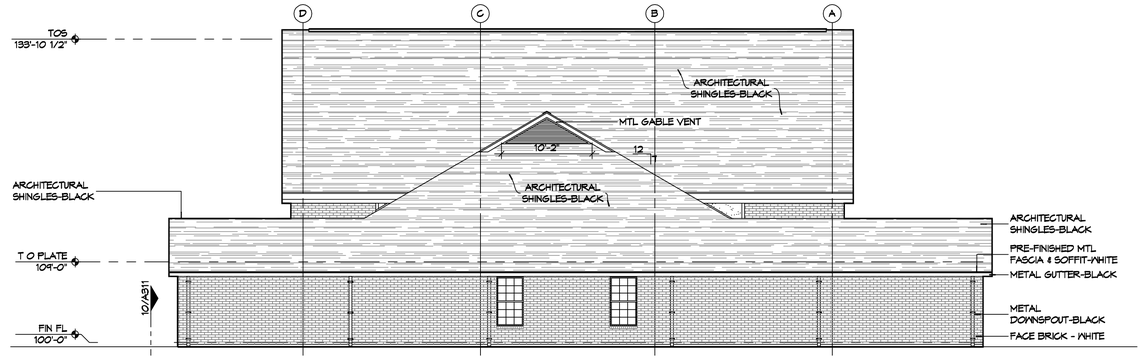

9 EXTERIOR ELEVATION

SCALE: 1/8" = 1'-0"

NORTH

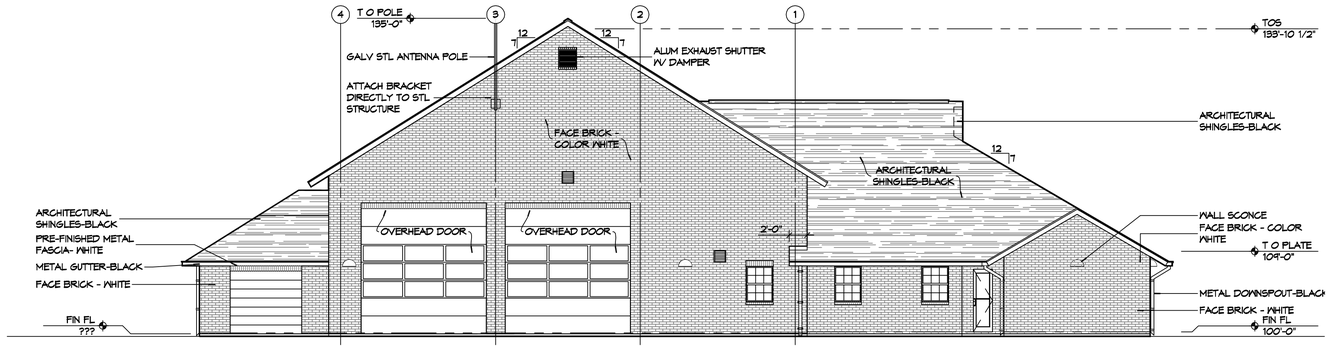

8 EXTERIOR ELEVATION

SCALE: 1/8" = 1'-0"

WEST

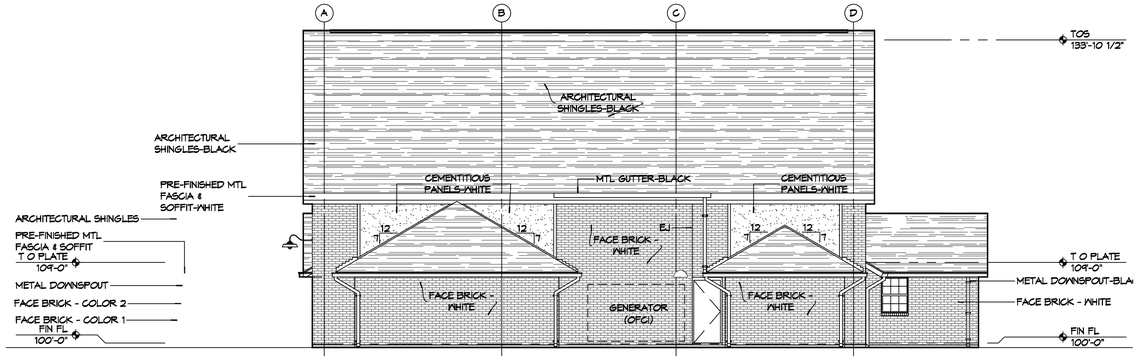

7 EXTERIOR ELEVATION

SCALE: 1/8" = 1'-0"

NORTH

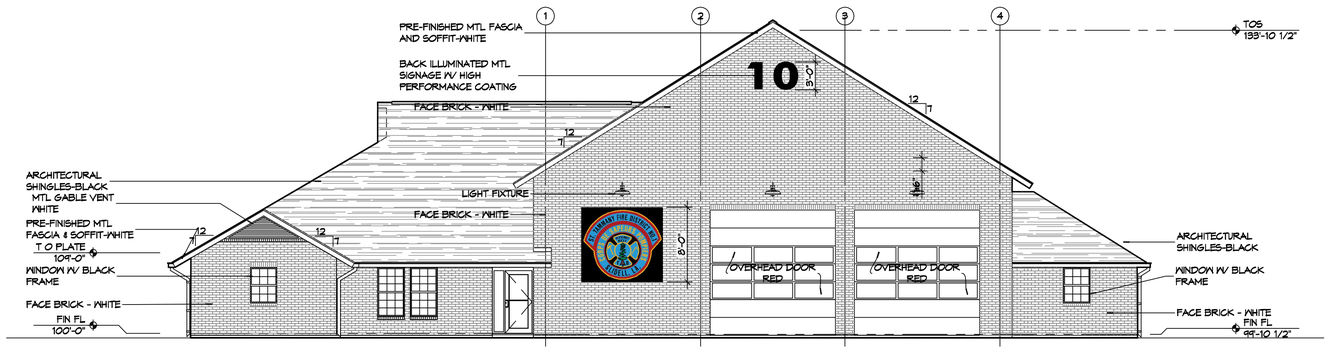

6 EXTERIOR ELEVATION

SCALE: 1/8" = 1'-0"

EAST

DAMMON ENGINEERING, INC.
LOUISIANA & MISSISSIPPI
www.dammonengineering.com
info@dammonengineering.com
PH: 985.649.5832
Chief Engineer: Brian Mistich, PE
554 Old Spanish Trail
Slidell, LA 70458

#	DESCRIPTION	DATE
	REVISIONS	

SEAL:

NEW FIRE STATION #10
ST. TAMMANY FIRE PROTECTION DISTRICT No. 1

LAKESHORE VISTA BLVD
SLIDELL, LA 70458

JOB No: 2025 | DATE: 04-03-2025
DRAWN BY: CKD | CHECKED BY: JMS

The plans, details, and specifications, as well as other documents prepared by Dammon Engineering, Inc. (DEI) are instruments of service and shall remain the property of Dammon Engineering, Inc. and are protected by the copyright laws of the United States. The reproduction, alteration or disclosure to others of these documents without the written consent of DEI is prohibited. Visual contact with these documents shall constitute prima facie evidence of acceptance of these restrictions.

SHEET TITLE:
BUILDING ELEVATIONS

DRAWING NUMBER:
A201

SHEET No: 3 of 3