


9 EXTERIOR ELEVATION
SCALE: 1/8" = 1'-0"
NORTH

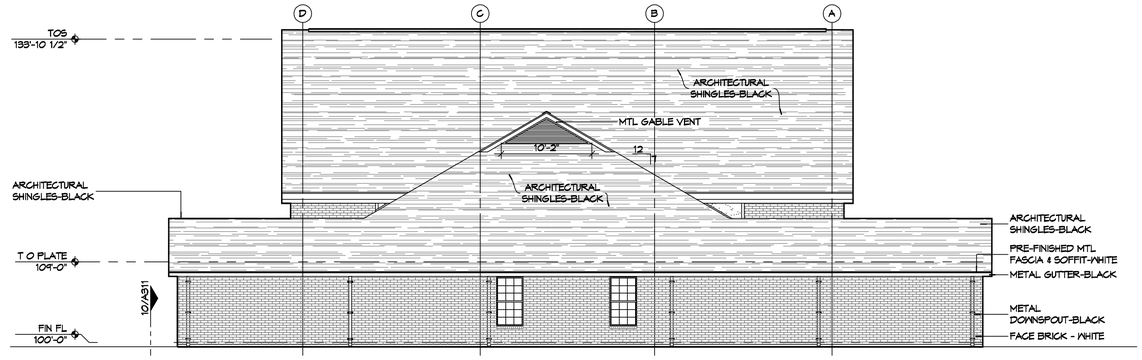


8 EXTERIOR ELEVATION
SCALE: 1/8" = 1'-0"
WEST




7 EXTERIOR ELEVATION
SCALE: 1/8" = 1'-0"
NORTH

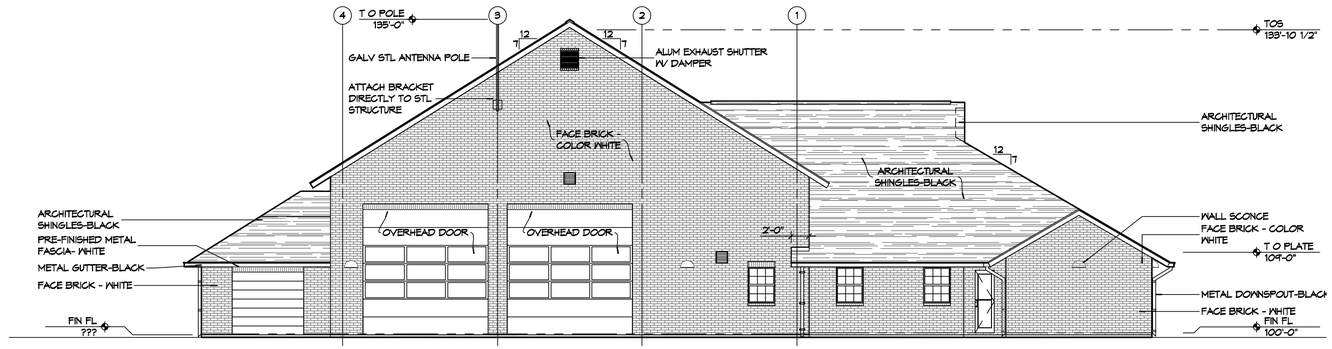


6 EXTERIOR ELEVATION
SCALE: 1/8" = 1'-0"
EAST


DAMMON ENGINEERING, INC.
LOUISIANA & MISSISSIPPI
www.dammonengineering.com
info@dammonengineering.com
PH: 985.649.5832
Chief Engineer: Brian Mistich, PE
554 Old Spanish Trail
Slidell, LA 70458

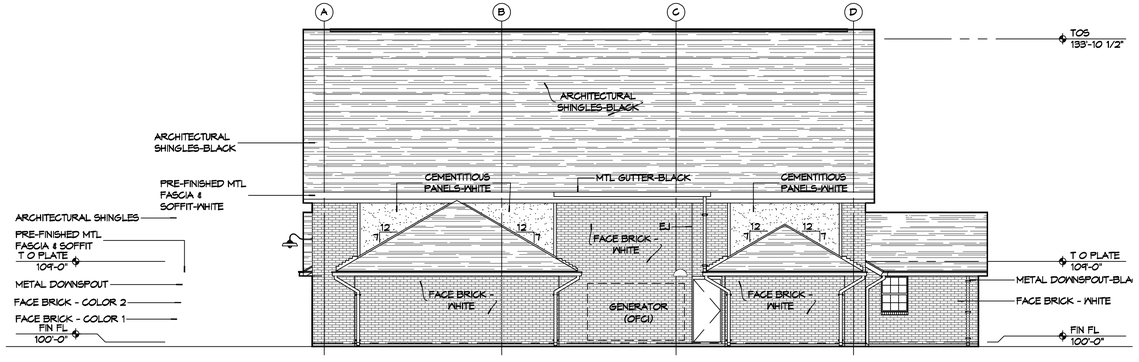
REVISIONS

| # | DESCRIPTION | DATE |
|---|---|---|
| | | |

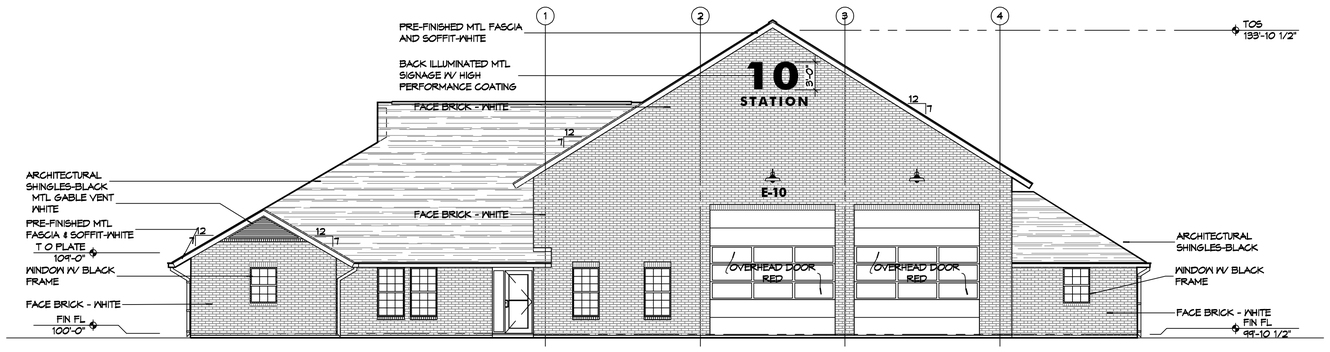SEAL:

NEW FIRE STATION #10
ST. TAMMANY FIRE PROTECTION DISTRICT No. 1

LAKESHORE VISTA BLVD
SLIDELL, LA 70458

JOB No: 2025 | DATE: 04-03-2025
DRAWN BY: CKD | CHECKED BY: JMS


The design, details and data in this drawing, as well as the proprietary rights to the property described herein, are the property of Dammon Engineering, and shall not be used for any purpose other than that for which the same is loaned and shall be returned upon demand. Reproduction of this drawing in whole or in part without written consent of Dammon Engineering is prohibited. Only those versions of drawings bearing the seal of Dammon Engineering are valid and complete.


SHEET TITLE:
BUILDING ELEVATIONS

DRAWING NUMBER:
A201

SHEET No: 3 of 3