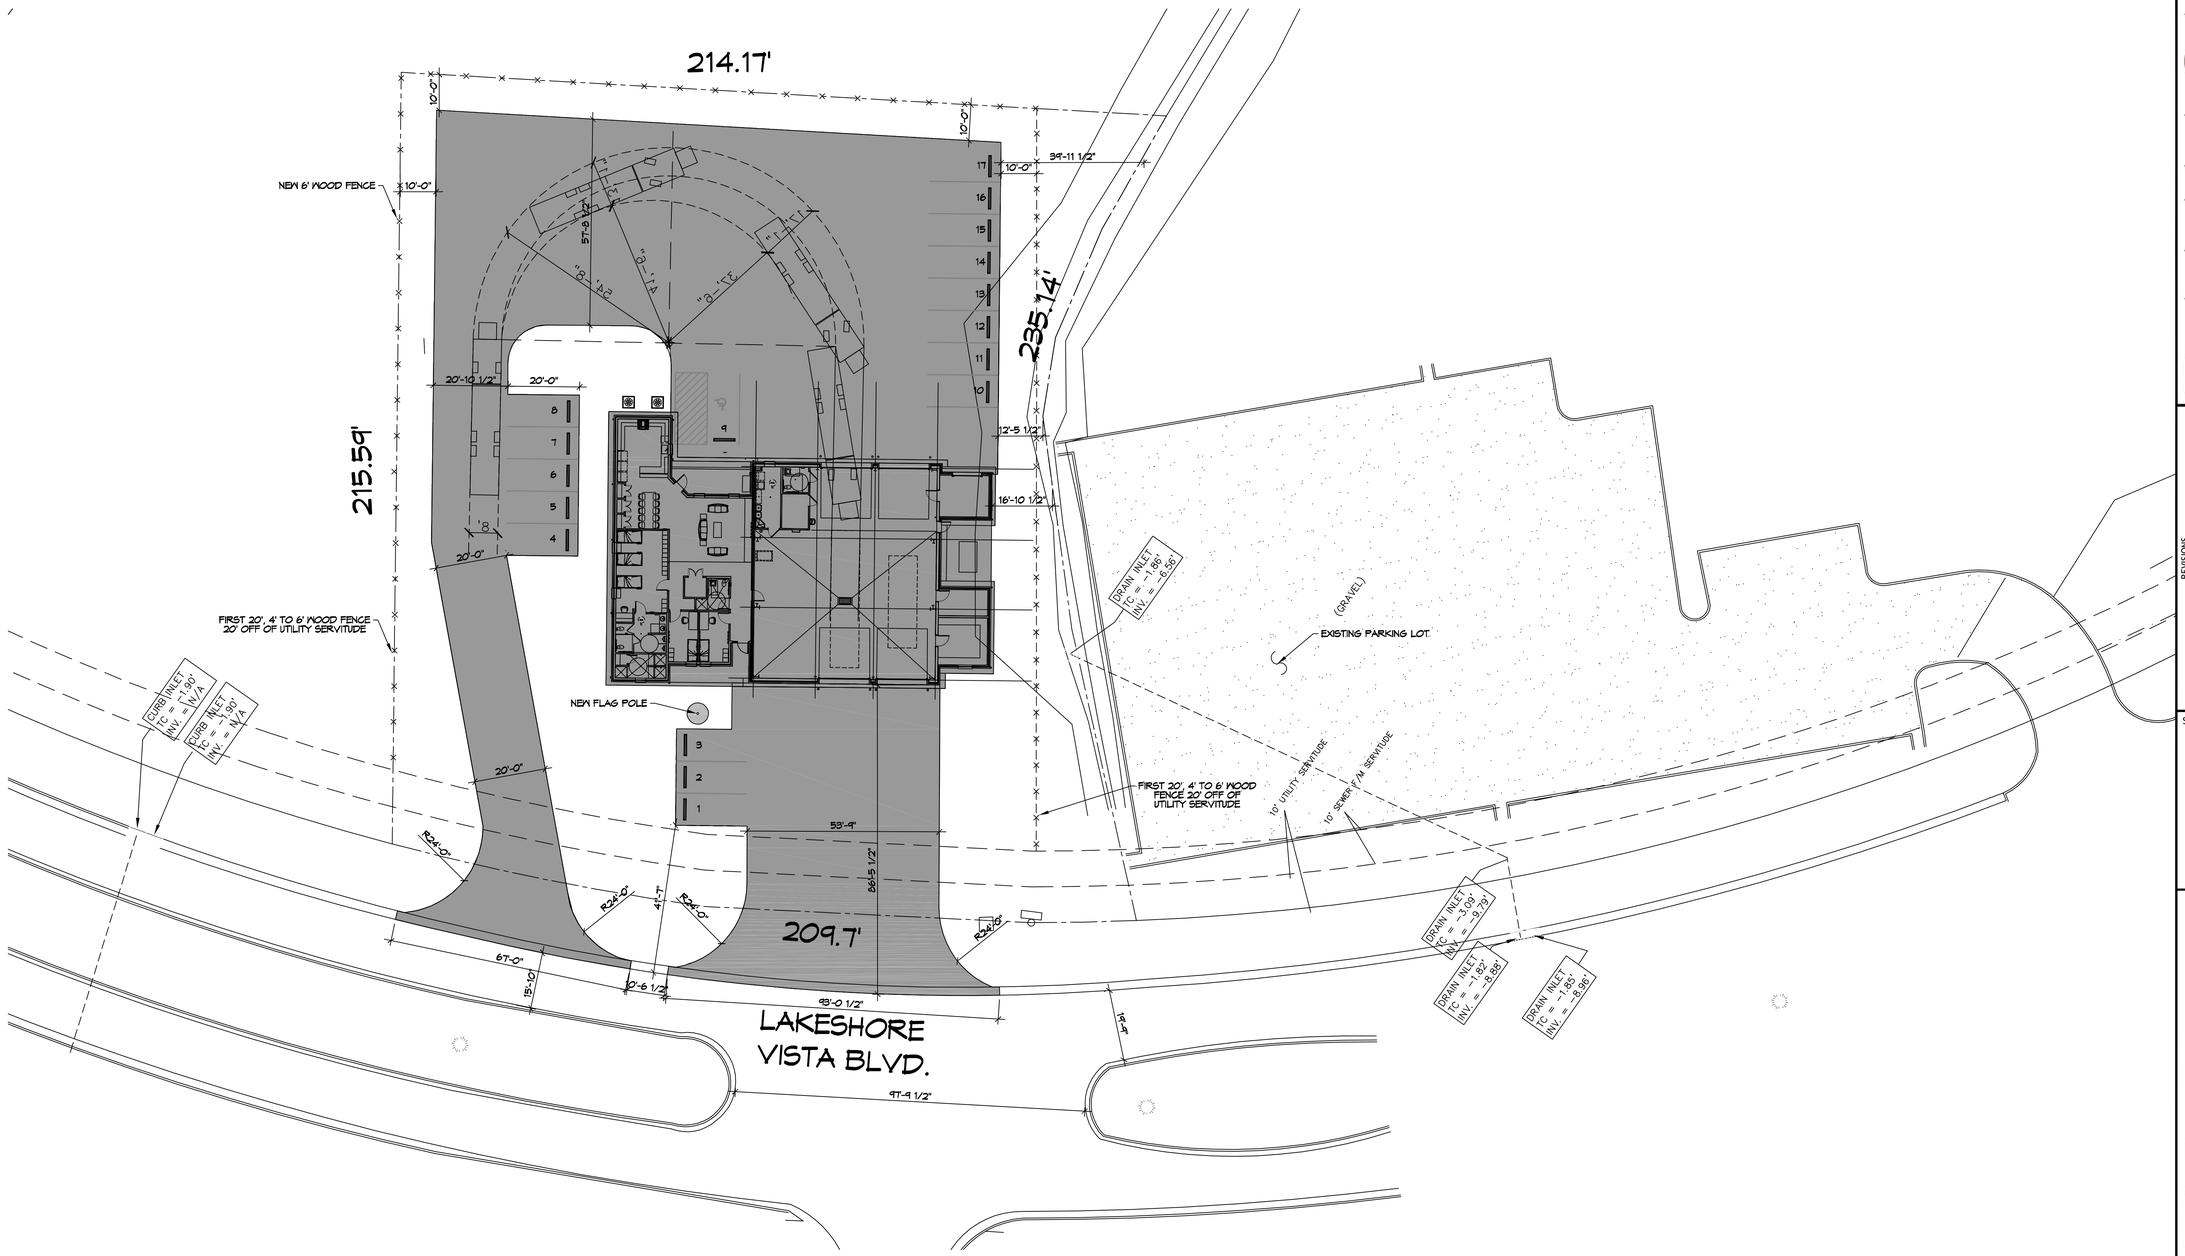

1 PROPOSED SITE PLAN
SCALE: 1"=20'

DAMMON ENGINEERING, INC.
LOUISIANA & MISSISSIPPI

www.dammonengineering.com
info@dammonengineering.com
PH: 985.649.5832

Chief Engineer: Brian Mistich, PE
5540 Oakridge Trail
Slidell, LA 70458

#	DESCRIPTION	DATE

REVISIONS

SEAL:

NEW FIRE STATION #10
ST. TAMMANY FIRE PROTECTION DISTRICT No. 1

LAKESHORE VISTA BLVD
SLIDELL, LA 70458

JOB No:	2025	DATE:	04-09-2025
DRAWN BY:	CKD	CHECKED BY:	CKD

These plans and specifications are the property of Dammon Engineering, Inc. and are protected under copyright laws. Reproduction or use of these plans and specifications without written consent of Dammon Engineering, Inc. constitutes a violation of copyright laws. These plans and specifications are provided for use in the home property and adjacent architectural services as provided for in a contract between Dammon Engineering, Inc. and the owner of the property.

SHEET TITLE:
PROPOSED SITE PLAN

DRAWING NUMBER:
C101

SHEET No: 1 of 3