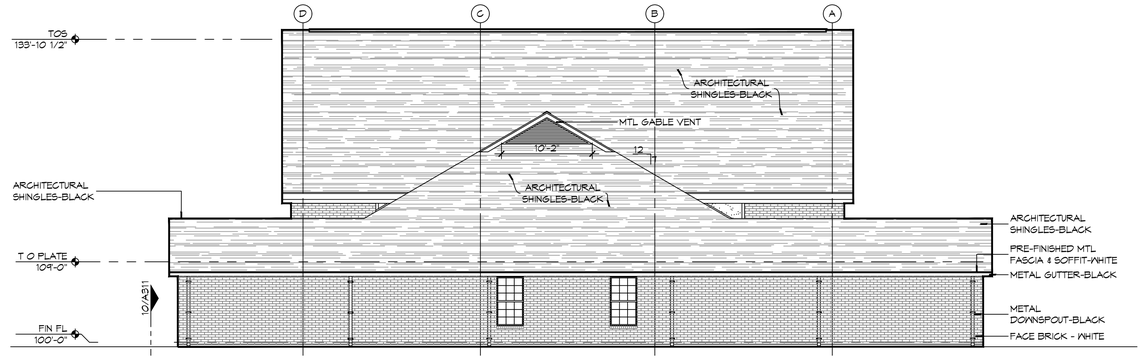

9 EXTERIOR ELEVATION

SCALE: 1/8" = 1'-0"

NORTH

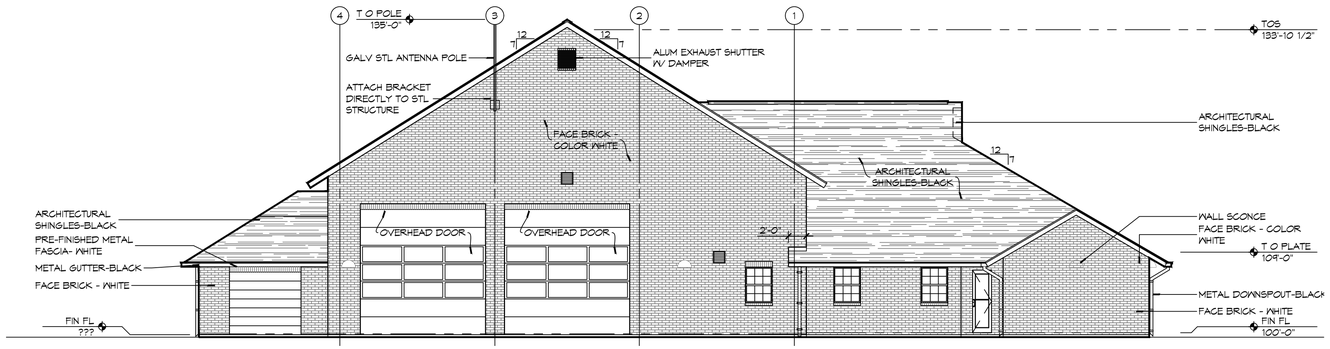

8 EXTERIOR ELEVATION

SCALE: 1/8" = 1'-0"

EAST

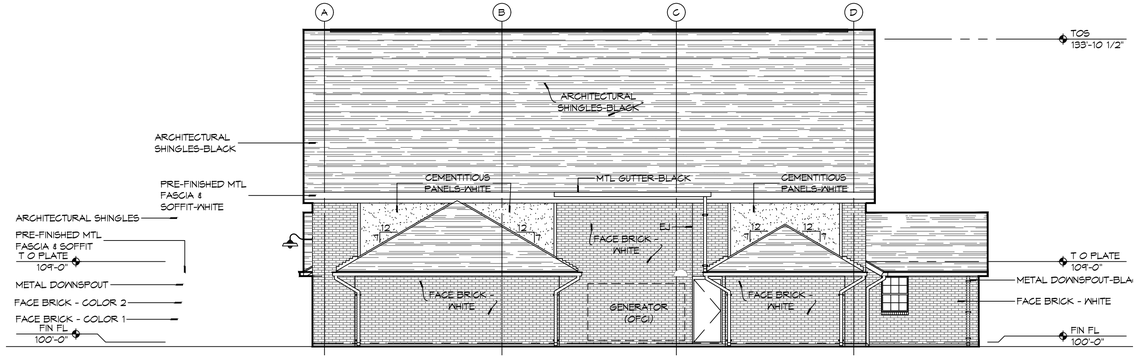

7 EXTERIOR ELEVATION

SCALE: 1/8" = 1'-0"

SOUTH

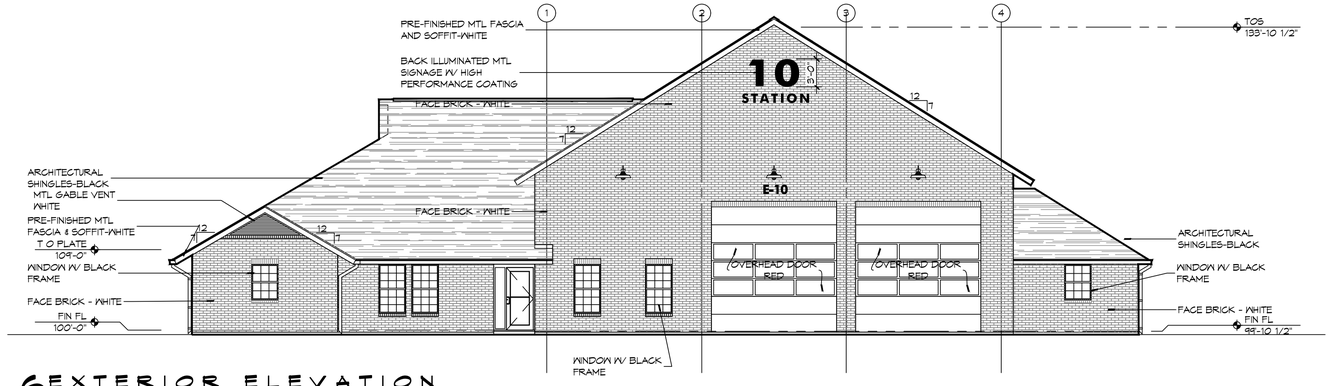

6 EXTERIOR ELEVATION

SCALE: 1/8" = 1'-0"

WEST

DAMMON ENGINEERING, INC.
LOUISIANA & MISSISSIPPI

#	DESCRIPTION	DATE

REVISIONS

SEAL:

NEW FIRE STATION #10
ST. TAMMANY FIRE PROTECTION DISTRICT No. 1
LAKESHORE VISTA BLVD

SHEET TITLE:
BUILDING ELEVATION

DRAWING NUMBER:
A20

SHEET No: