GENERAL SHEET NOTES

1. COORDINATE ATTIC ACCESS PANEL LOCATION WITH MEZZANINE HVAC EQUIPMENT AND DUCTWORK.
2. COORDINATE ATTIC ACCESS PANEL DIMENSIONS WITH LARGEST EQUIPMENT COMPONENT LOCATED IN ATTIC SPACE IT SERVES.

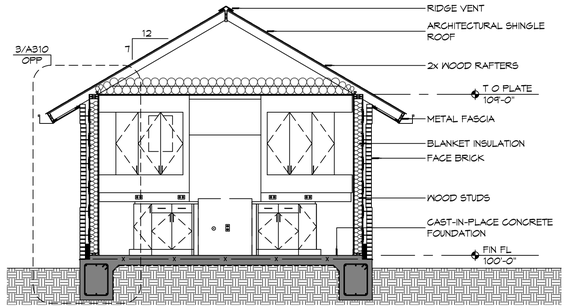

4 BUILDING SECTION
SCALE: 1/4" = 1'-0"
KITCHEN

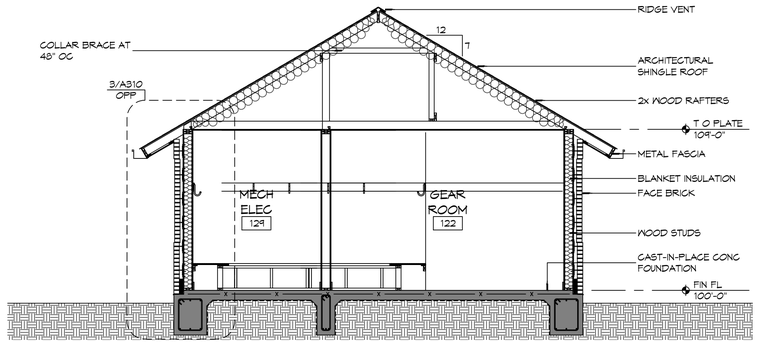

3 BUILDING SECTION
SCALE: 1/4" = 1'-0"
GEAR ROOM/MECHANICAL ELECTRICAL

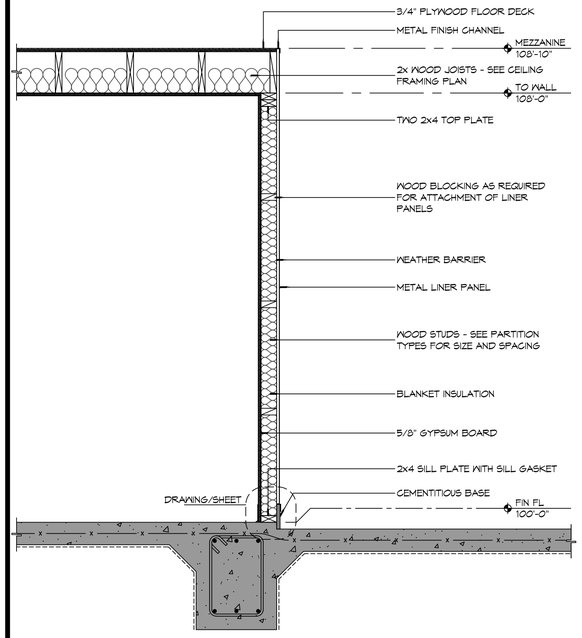

2 WALL SECTION
SCALE: 3/4" = 1'-0"
MEZZANINE

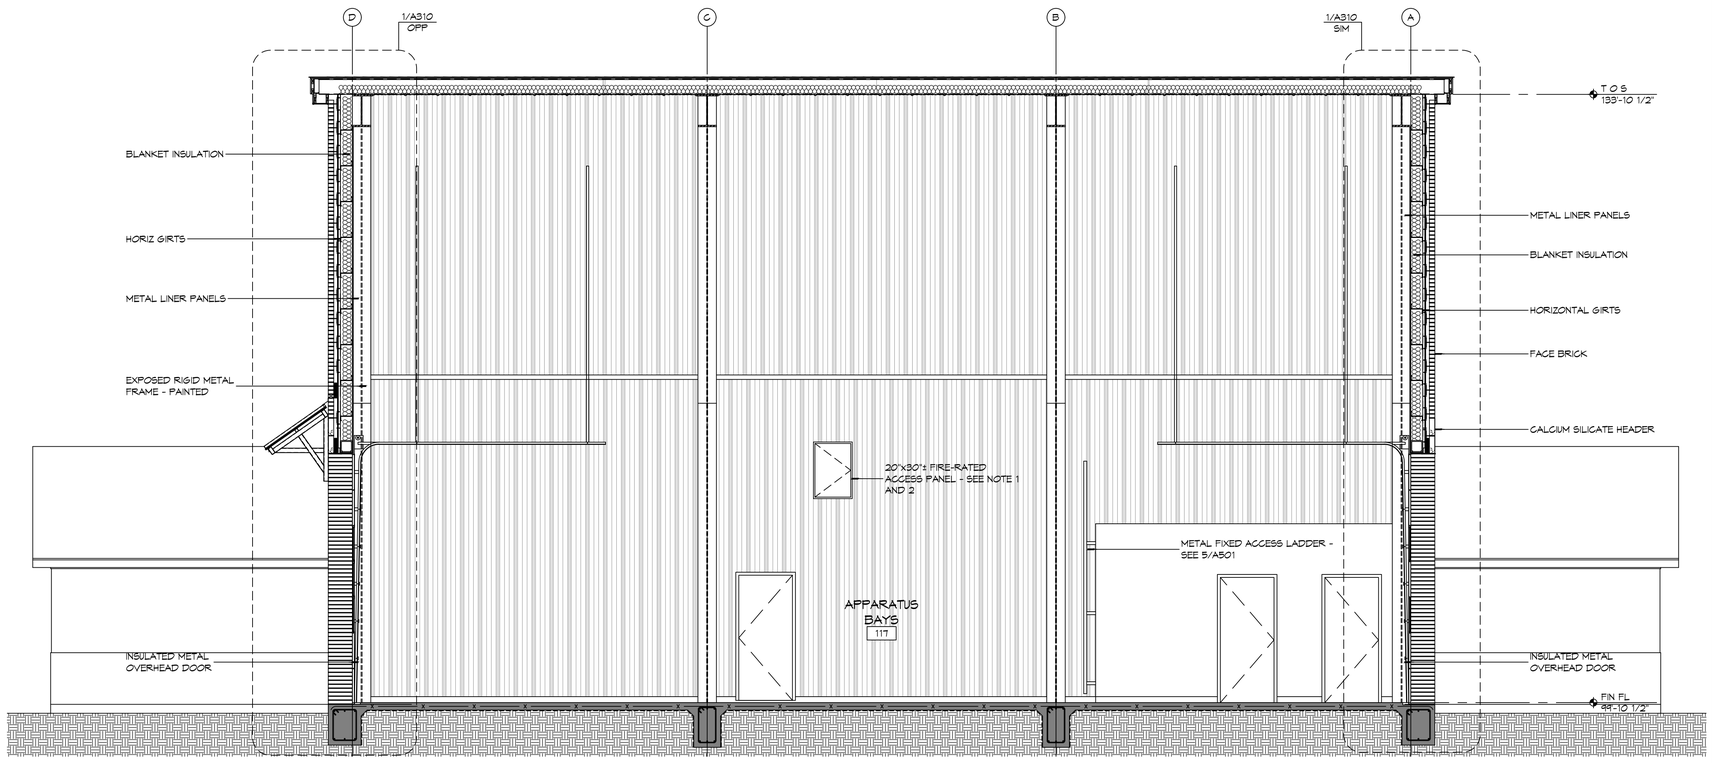

1 BUILDING SECTION
SCALE: 1/4" = 1'-0"
APPARATUS BAY

DAMMON ENGINEERING, INC.
LOUISIANA & MISSISSIPPI
www.dammonengineering.com
info@dammonengineering.com
PH: 985.649.5832
Chief Engineer: Brian Mistich, PE
554 Old Spanish Trail
Slidell, LA 70458

REVISIONS

#	DESCRIPTION	DATE

SEAL:

NEW FIRE STATION #10
ST. TAMMANY FIRE PROTECTION DISTRICT No. 1

LAKESHORE VISTA BLVD
SLIDELL, LA 70458

JOB No: 2025 DATE: 09-03-2025
DRAWN BY: KJK CHECKED BY: KJK

SHEET TITLE:
BUILDING SECTIONS

DRAWING NUMBER:
A302

SHEET No: 21 of 3