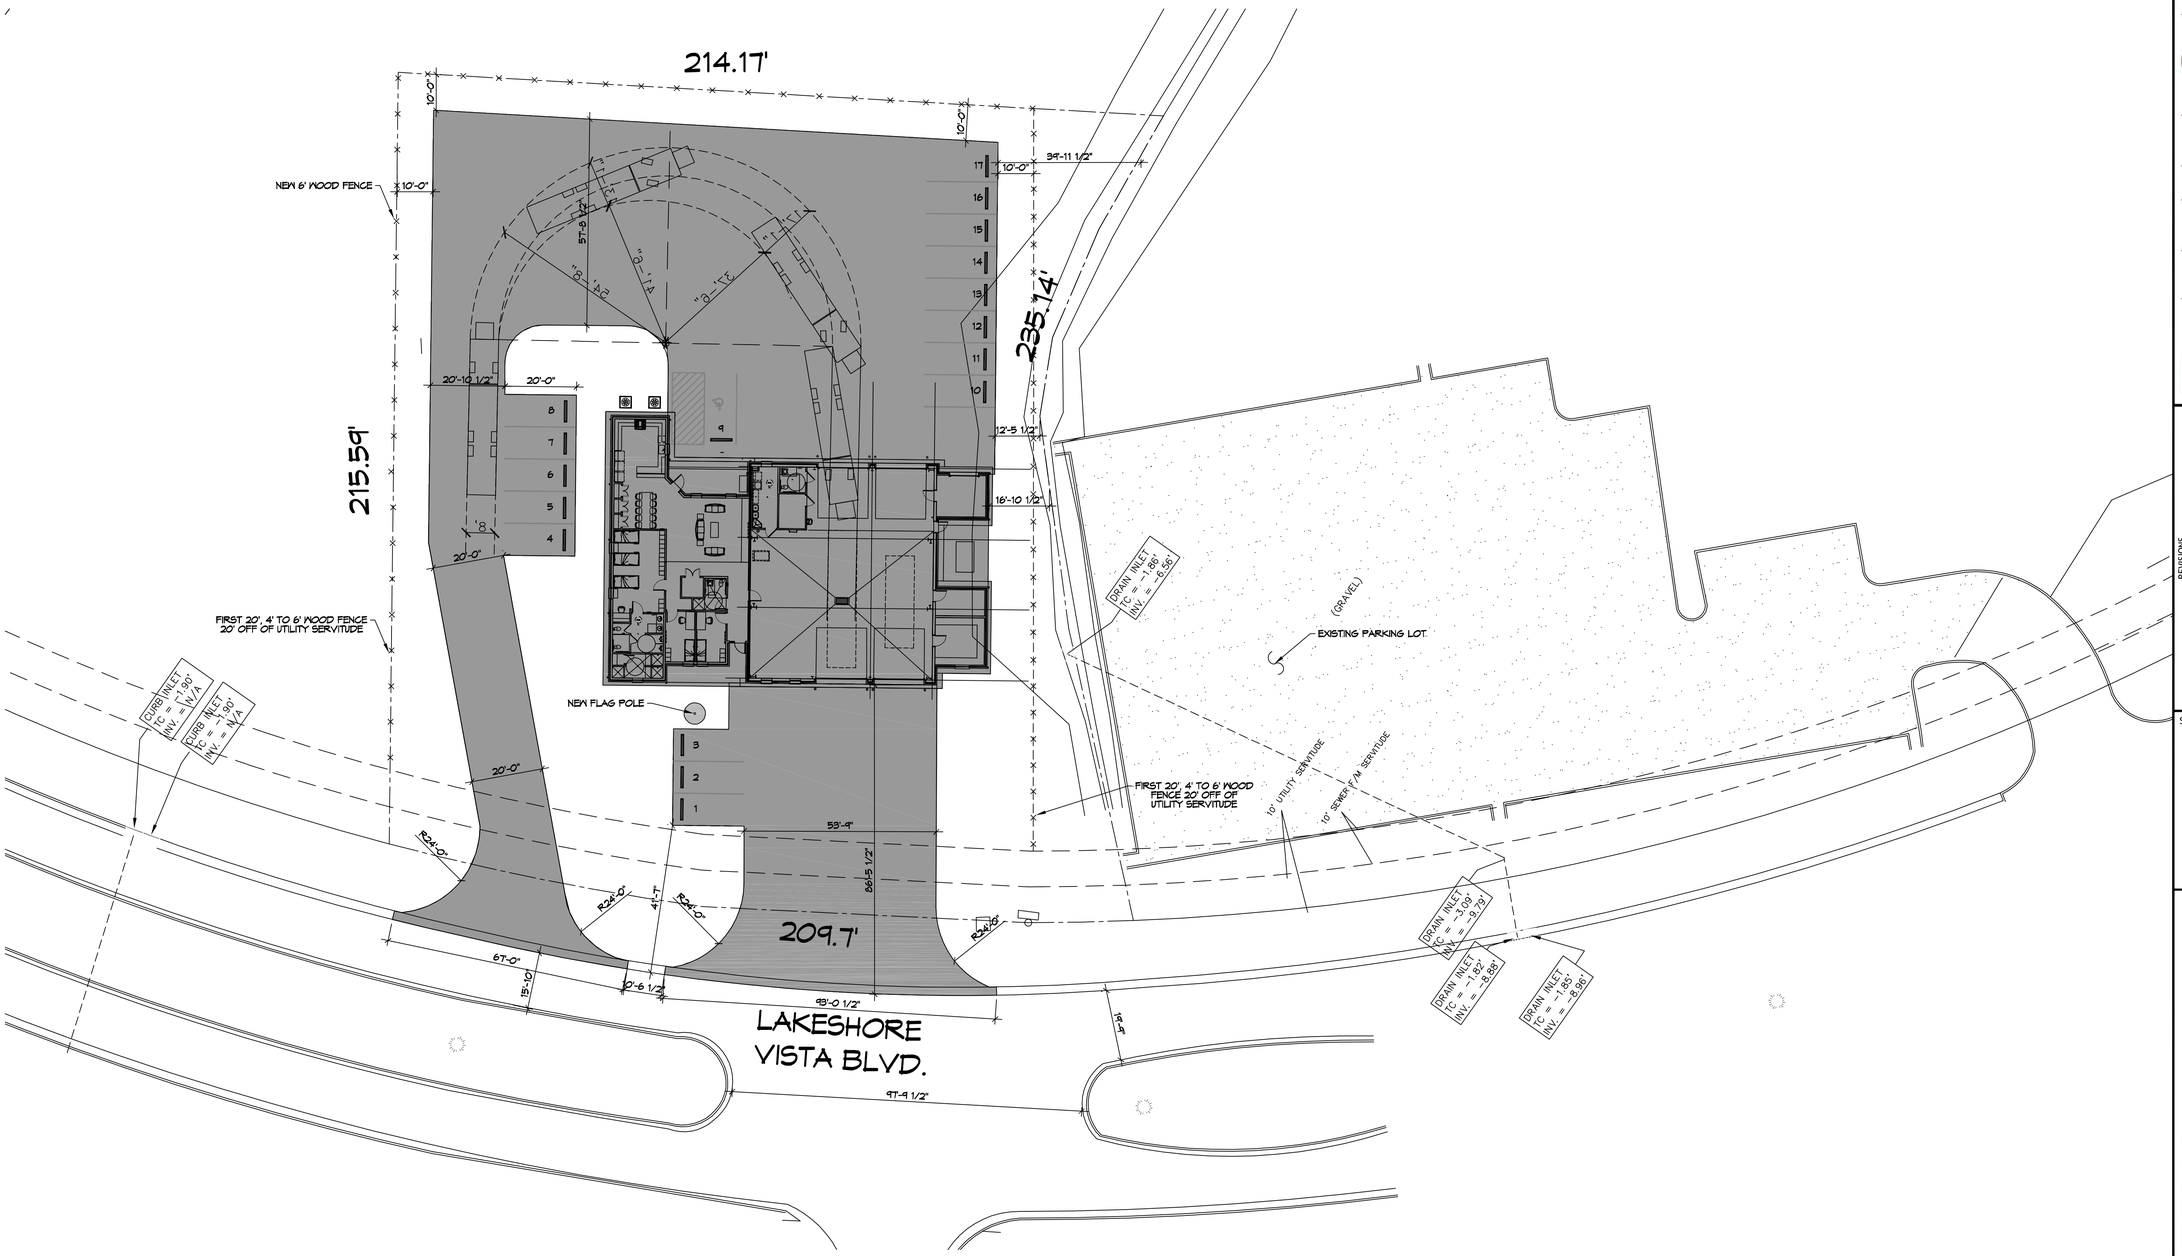

1 PROPOSED SITE PLAN
SCALE: 1"=20'

DAMMON ENGINEERING, INC.
LOUISIANA & MISSISSIPPI

www.dammonengineering.com
info@dammonengineering.com
PH: 985.649.5832

Chief Engineer: Brian Mistich, PE
5540 Oakridge Trail
Slidell, LA 70458

#	DESCRIPTION	DATE

REVISIONS

SEAL:

NEW FIRE STATION #10
ST. TAMMANY FIRE PROTECTION DISTRICT No. 1

LAKESHORE VISTA BLVD
SLIDELL, LA 70458

JOB No:	2025	DATE:	04-03-2025
DRAWN BY:	CKD	CHECKED BY:	CKD

These plans and specifications are the property of Dammon Engineering, Inc. and are protected under copyright laws. Any use or reproduction without written consent is prohibited. These plans and specifications are instruments of service and are the property of Dammon Engineering, Inc. and are not to be used for other projects or for extensions of this project for which the house prepared and sealed plans and specifications were prepared or for any other purpose without written consent of Dammon Engineering, Inc.

SHEET TITLE:
PROPOSED SITE PLAN

DRAWING NUMBER:
C101

SHEET No: 1 of 3