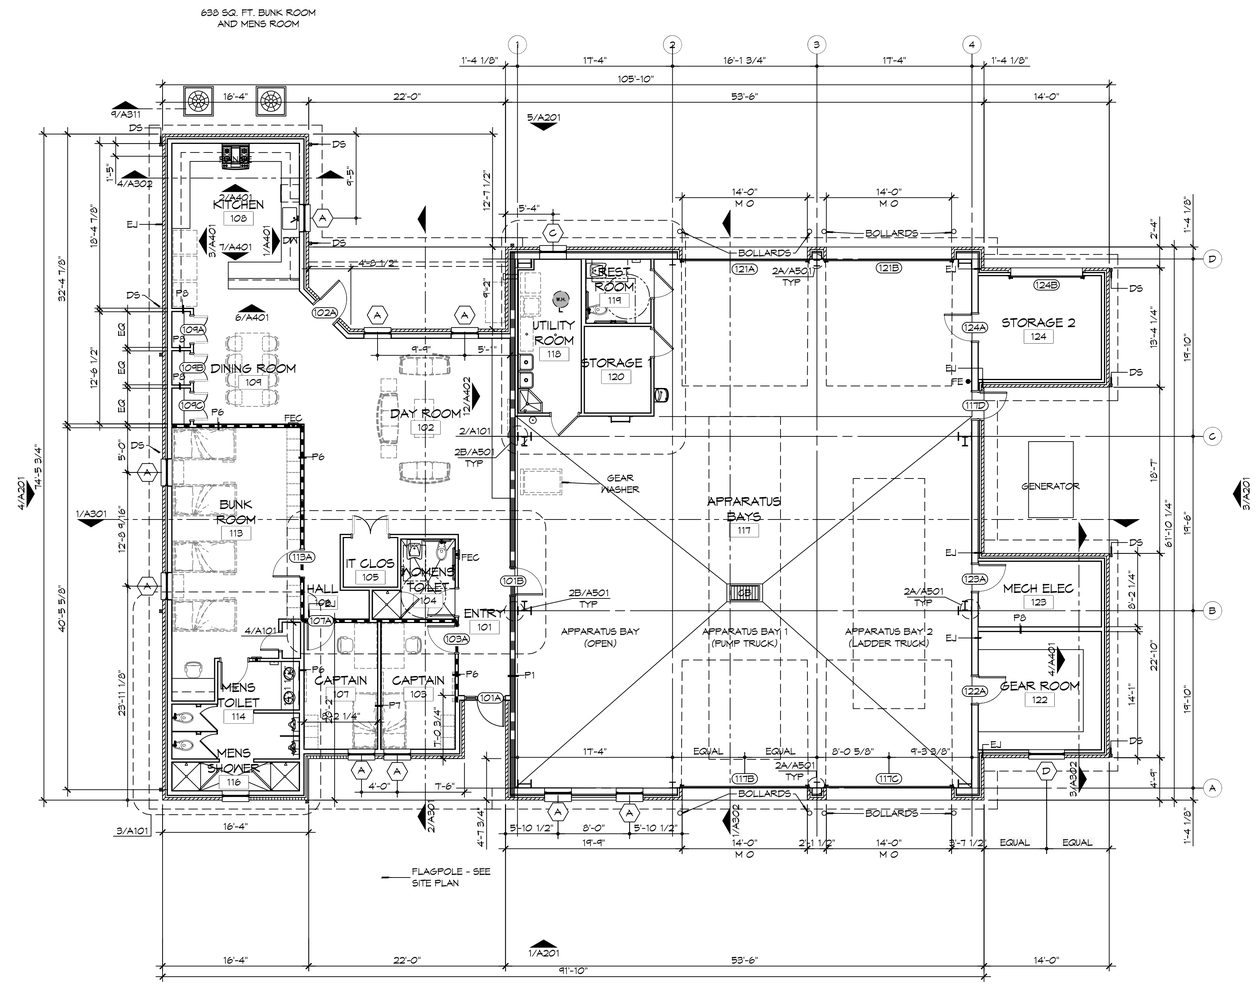

2 ARCHITECTURAL FLOOR PLAN

SCALE: 1/8" = 1'-0"

DAMMON ENGINEERING, INC.
LOUISIANA & MISSISSIPPI

www.dammonengineering.com
info@dammonengineering.com
PH: 985.649.5832

Chief Engineer: Brian Mistich, PE
5500 Oakwood Trail
Slidell, LA 70458

#	DESCRIPTION	DATE

REVISIONS

SEAL:

NEW FIRE STATION #10
ST. TAMMANY FIRE PROTECTION DISTRICT NO. 1

LAKESHORE VISTA BLVD
SLIDELL, LA 70450

JOB No:	2025	DATE:	09-11-2025
DRAWN BY:	CKD	CHECKED BY:	CKD

THIS DRAWING AND SPECIFICATION IS THE PROPERTY OF DAMMON ENGINEERING CORPORATION AND SHALL NOT BE REPRODUCED IN WHOLE OR IN PART WITHOUT THE WRITTEN PERMISSION OF DAMMON ENGINEERING CORPORATION. THIS DRAWING AND SPECIFICATION AND ALL DESIGNS, DRAWINGS, SPECIFICATIONS, AND OTHER MATERIAL AND DATA CREATED OR OBTAINED BY DAMMON ENGINEERING CORPORATION IN CONNECTION WITH THIS PROJECT, INCLUDING ALL RIGHTS THEREIN, ARE THE EXCLUSIVE PROPERTY OF DAMMON ENGINEERING CORPORATION. THE PERSON TO WHOM THIS DOCUMENT IS ISSUED IS ENTITLED TO USE THE INFORMATION CONTAINED IN THIS DOCUMENT FOR THE PROJECT FOR WHICH THE PLANS WERE PREPARED AND PROVIDED, WITHOUT WRITTEN CONSENT OF DAMMON ENGINEERING CORPORATION, THE INFORMATION CONTAINED IN THIS DOCUMENT SHALL NOT BE USED FOR ANY OTHER PROJECT.

SHEET TITLE:
ARCHIECTURAL FLOOR PLAN, DETAIL FLOOR PLANS, AND SCHEDULES

DRAWING NUMBER:

A101

SHEET No: 2 of 3