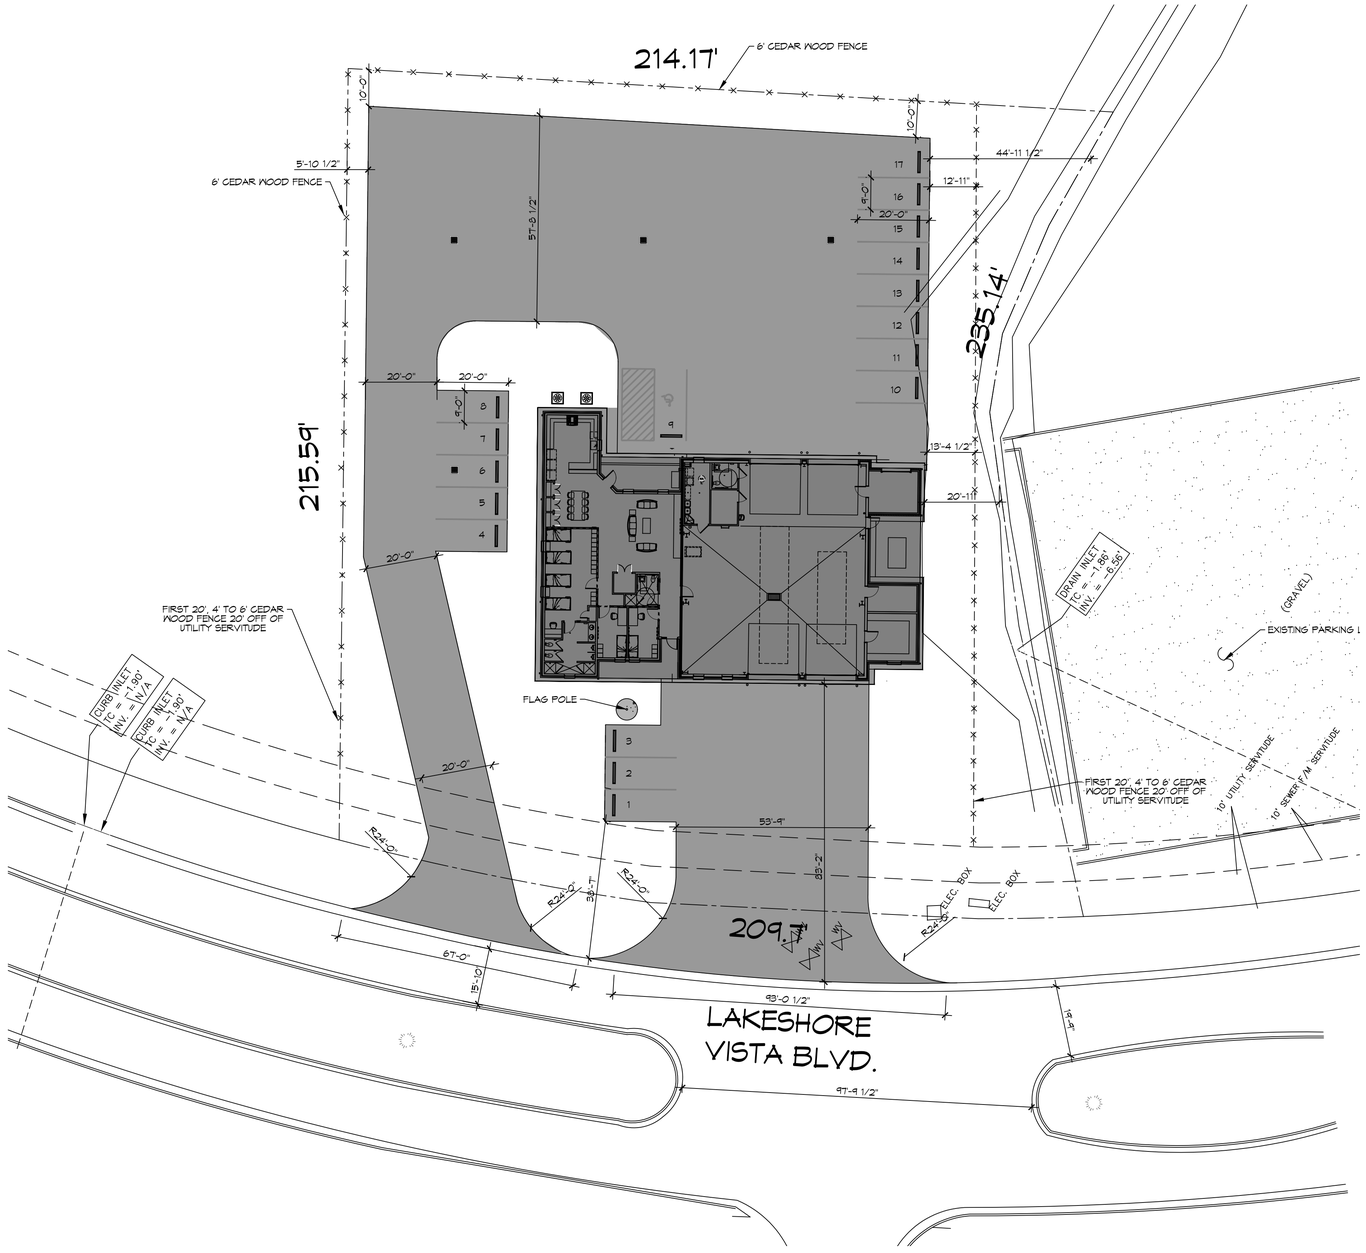


1 PROPOSED SITE PLAN
SCALE: 1"=20'

DAMMON ENGINEERING, INC.
LOUISIANA & MISSISSIPPI


www.dammonengineering.com
info@dammonengineering.com
PH: 985.649.5832

Chief Engineer: Brian Mistich, PE
554 Oak Lawn Trail
Slidell, LA 70458


| # | DESCRIPTION | DATE |
|---|---|---|
| | | |

REVISIONS

SEAL:

NEW FIRE STATION #10
ST. TAMMANY FIRE PROTECTION DISTRICT No. 1

LAKESHORE VISTA BLVD
SLIDELL, LA 70450

JOB No: 2025
DATE: 09-11-2025
DRAWN BY: CKD
CHECKED BY: CKD


THIS DRAWING AND ALL DATA, DESIGNS, PLANS, SPECIFICATIONS, REPORTS AND DOCUMENTS IS AND SHALL REMAIN THE PROPERTY OF DAMMON ENGINEERING, INC. AND MUST BE RETURNED UPON REQUEST. THE REPRODUCTION, ALTERATION OR USE FOR ANY PURPOSE OTHER THAN THE SPECIFIC PROJECT FOR WHICH THE DRAWING WAS PREPARED AND WITHOUT WRITTEN CONSENT OF DAMMON ENGINEERING, INC. IS PROHIBITED.


SHEET TITLE:
PROPOSED SITE PLAN

DRAWING NUMBER:
C101

SHEET No: 1 of 3


FILE NAME: J:\- Government\City Slidell\10 Station\Drawings\Current Drawings\C101-Site Plan.dwg PLOT DATE & TIME: Thursday, September 25, 2025 11:04:47 AM